CONTRACT	COUNTY	F.A.P. NO.	SHEET NO.	TOTAL SHTS.
20-007-02	NEW CASTLE	SEE TITLE SHEET	126	151

SR 41 (LANCASTER PIKE) SAFETY PROJECT

REVISIONS

SIGNING, STRIPING AND CONDUIT

SCALE 0 30 60 90 FEET

PAVEMENT MARKINGS LEGEND

SYMBOL	ITEM	QUANTITY
A	4" SOLID WHITE EPOXY RESIN PAVEMENT STRIPING (ITEM 748506)	2,192 LF
B	4" DASHED WHITE EPOXY RESIN PAVEMENT STRIPING (10' LINE 30' GAP) (ITEM 748506)	80 LF
C	4" DASHED WHITE EPOXY RESIN PAVEMENT STRIPING (2' LINE 6' GAP) (ITEM 748506)	26 LF
D	4" SOLID YELLOW EPOXY RESIN PAVEMENT STRIPING (ITEM 748506)	1,320 LF
E	4" SOLID DOUBLE YELLOW EPOXY RESIN PAVEMENT STRIPING (ITEM 748506)	171 LF
F	16" SOLID WHITE ALKYD THERMOPLASTIC PAVEMENT STRIPING (ITEM 748015)	118 SF
G	WHITE ALKYD THERMOPLASTIC PAVEMENT SYMBOL (ITEM 748015)	67 SF
H	4" DASHED YELLOW EPOXY RESIN PAVEMENT STRIPING (10' LINE 30' GAP) (ITEM 748506)	0 LF
I	24" SOLID WHITE ALKYD THERMOPLASTIC PAVEMENT STRIPING (ITEM 748015)	0 SF

SIGNING LEGEND By State Forces

1. REMOVE EXISTING SIGN
2. EXISTING SIGN TO REMAIN
3. PLACE NEW SIGN
4. RENEW EXISTING SIGN
5. REPOSITION EXISTING SIGN

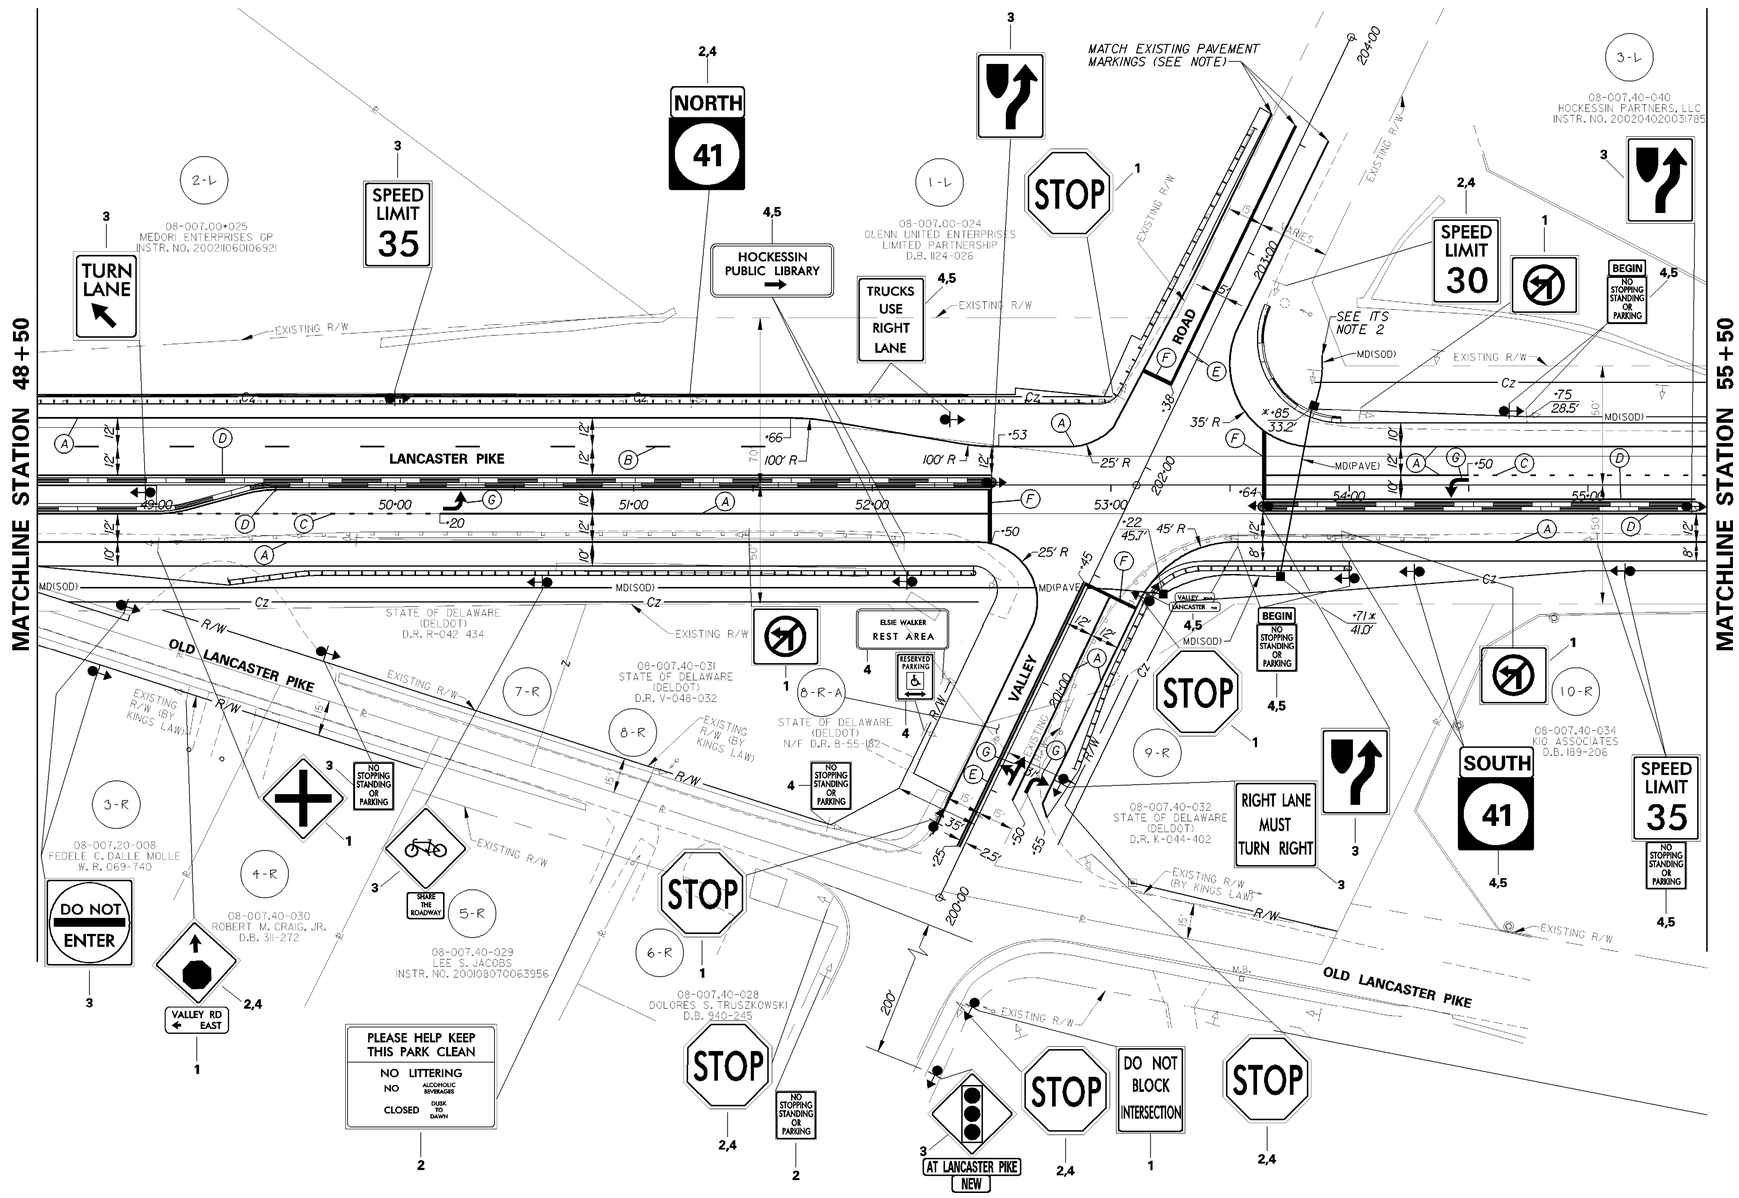

NOTE:
ADDITIONAL STRIPING BEYOND CONTRACT LIMITS MAY BE REQUIRED TO REPLACE THE EXISTING STRIPING REMOVED FOR MAINTENANCE OF TRAFFIC. ACTUAL LIMITS TO BE DETERMINED BY THE ENGINEER.

ITS LEGEND

MD(SOD)	– 4" MULTIDUCT UNDER NEW PAVEMENT OR IN SODDED TRENCH (ITEM 745513)
MD(PAVE)	– 4" MULTIDUCT UNDER EXISTING PAVEMENT (ITEM 745514)
■	– CONDUIT JUNCTION WELL, TYPE 4 (ITEM 744523) – UNLESS OTHERWISE NOTED

ITS NOTES:
1. STATION AND OFFSET DATA IS GIVEN AT ANGLE BREAKS IN MULTIDUCT AND AT JUNCTION WELL LOCATIONS.
2. ITS CONDUIT TO TERMINATE IN BASE OF SIGNAL CABINET (SEE SIGNAL PLANS).

* JOINT-USE JUNCTION WELL WITH SIGNAL CABLE (SEE SIGNAL PLANS) - TYPE 7 WELL.

PREL. TRACING ____ J.A.D. ____ DESIGN ____ C.L.G./D.E.G. ____ CHKD. ____ J.M.P. ____

6/17/2004

M:\3128406\ss05sr41.plt