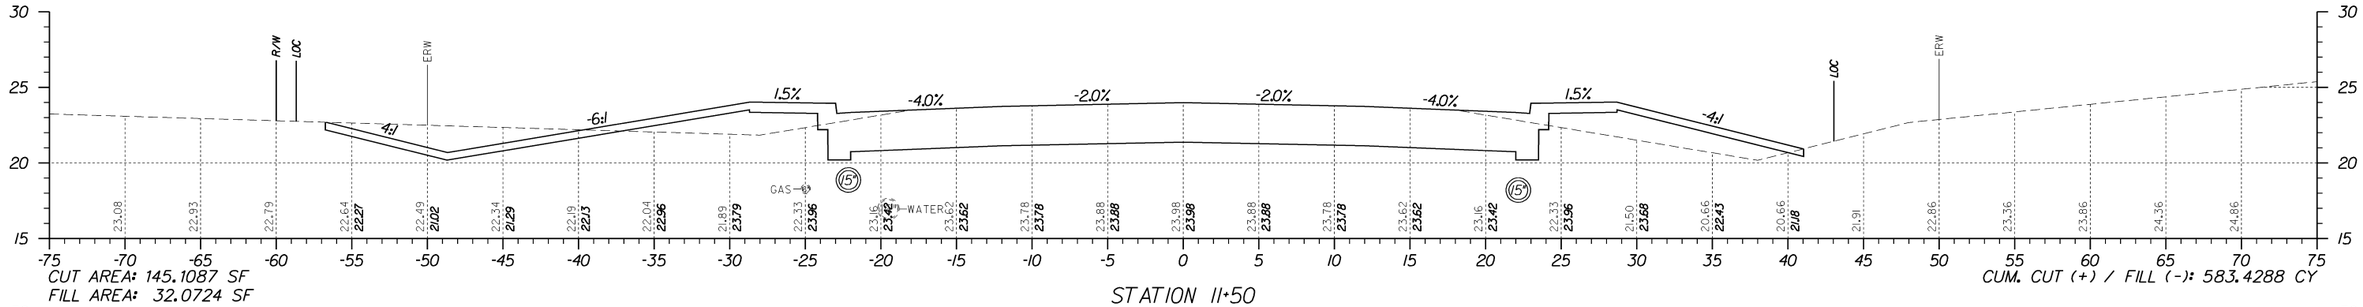

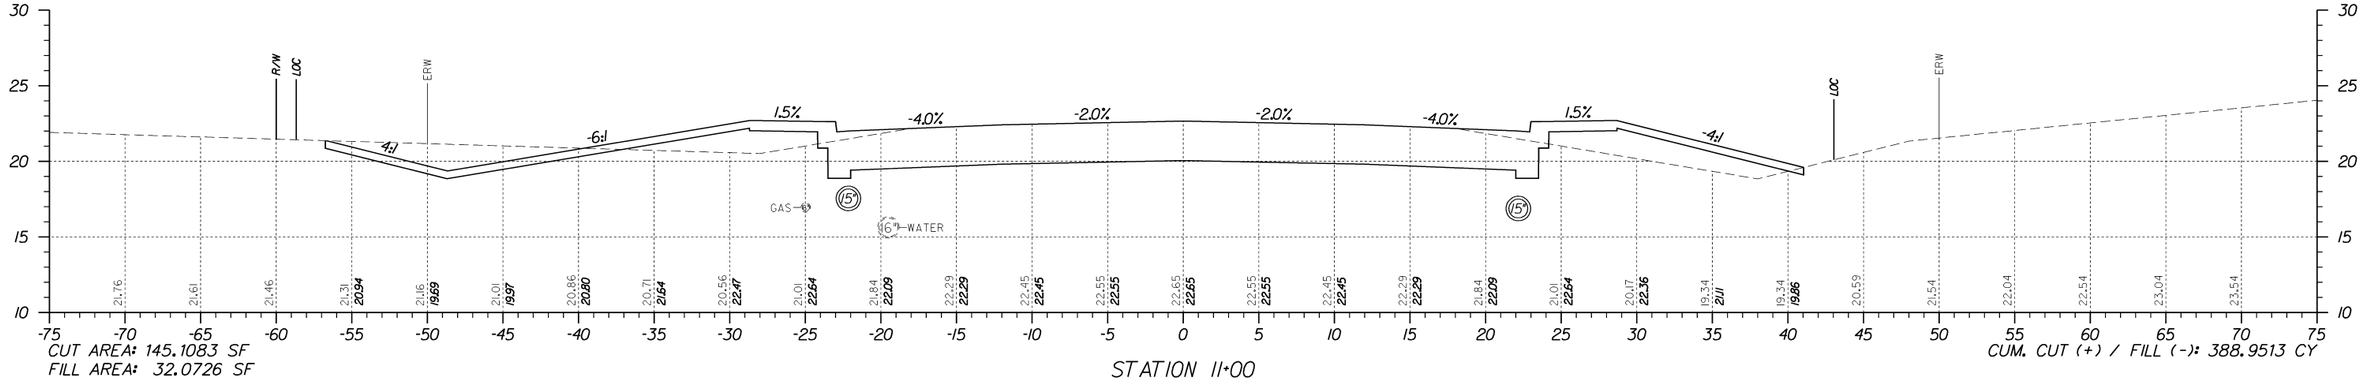

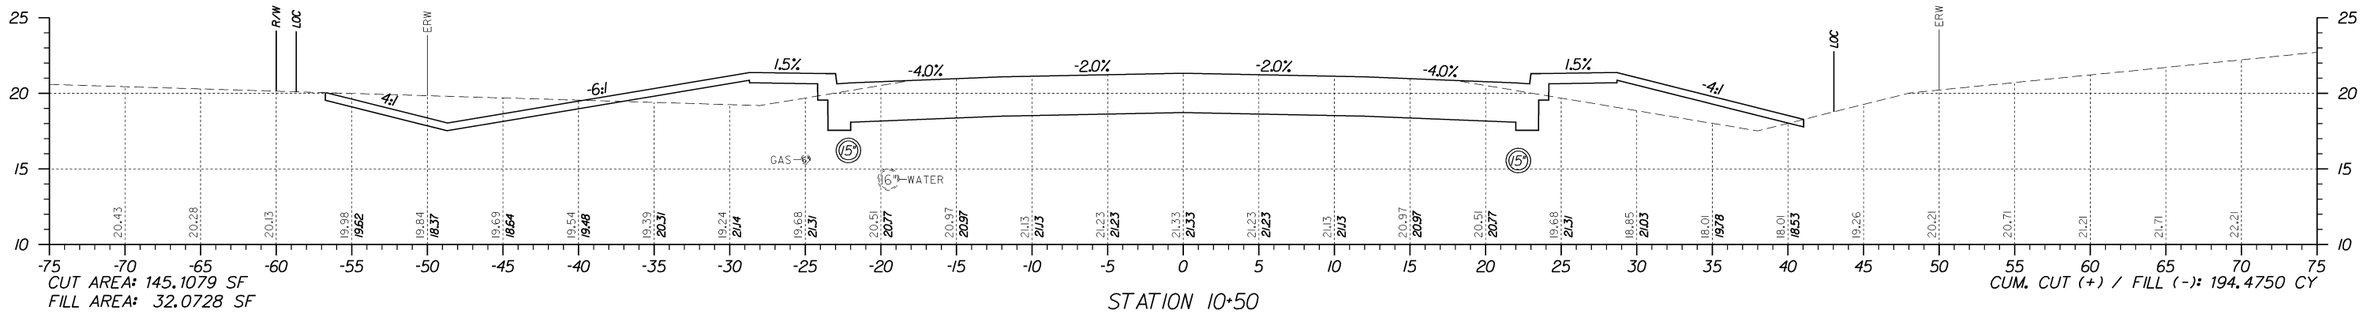

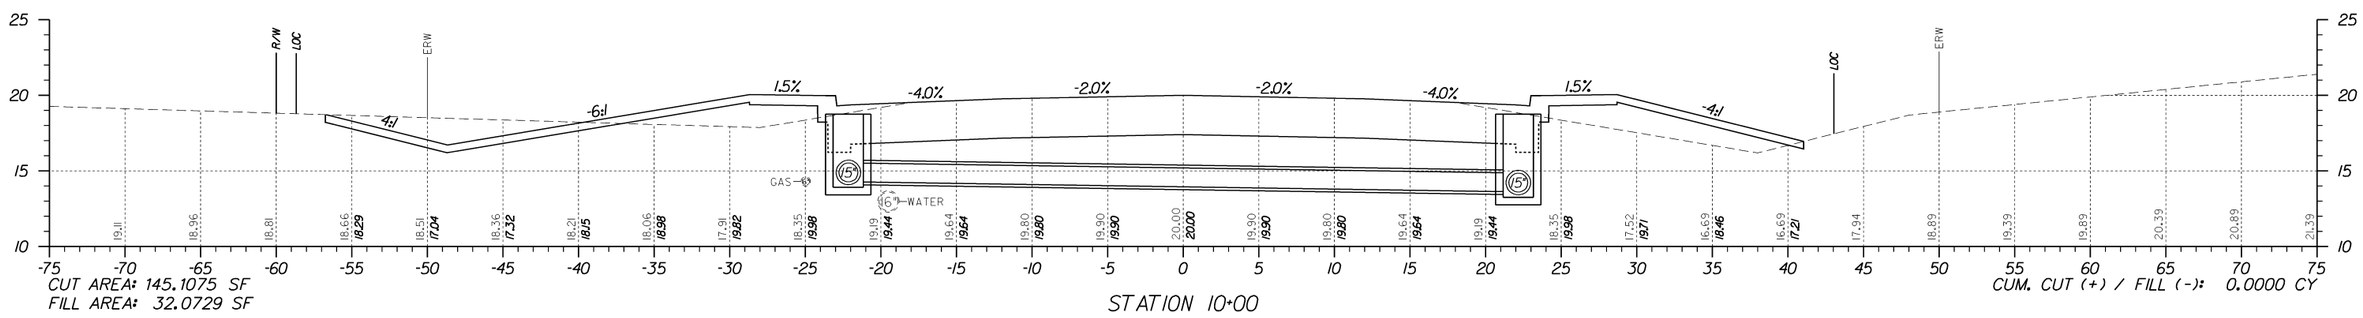

DELAWARE DEPARTMENT OF TRANSPORTATION	ADDENDUMS / REVISIONS	SCALE 0 5 10 15 FEET	**AIRPORT ROAD/CHURCHMANS ROAD INTERSECTION IMPROVEMENTS**	CONTRACT 22-111-02	BRIDGE NO. N/A	**CROSS SECTIONS**	SHEET NO. 1
				COUNTY NEW CASTLE	DESIGNED BY: R.R.W.		TOTAL SHTS. 50
					CHECKED BY: M.F.B.		