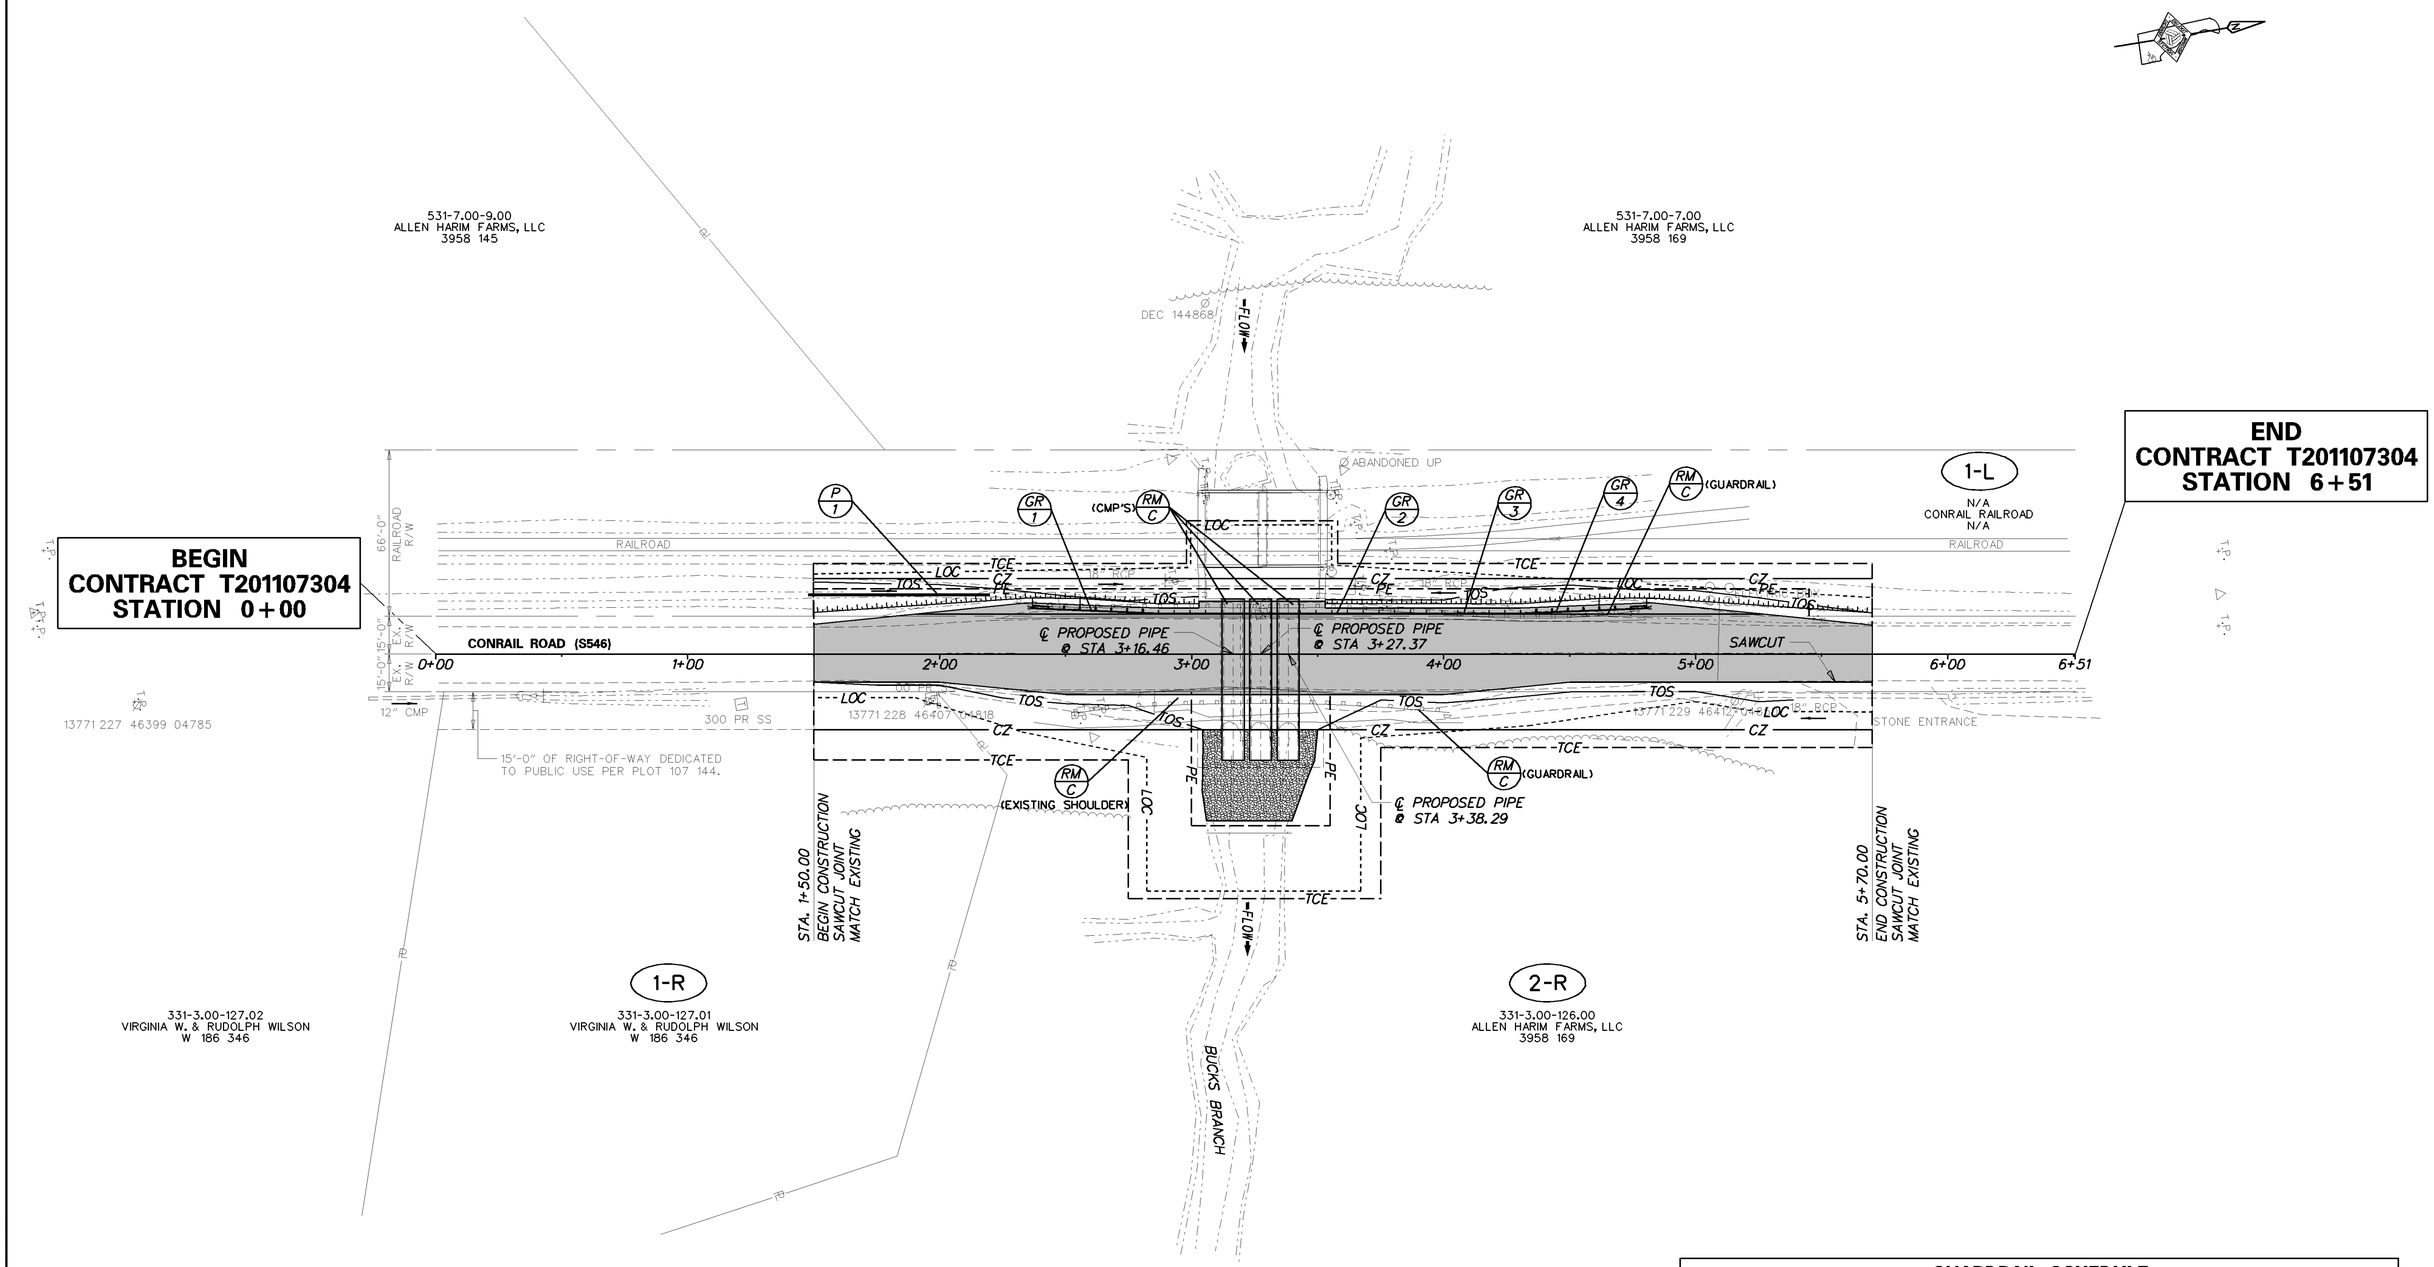

DRAINAGE PIPE SCHEDULE

NO.	SIZE / TYPE	CLASS	LENGTH	SLOPE	INT. EL.	DIS. EL.
1	18"/R.C.C.P.	III	72.00	1.56%	28.09	*27.09

* MATCH EXISTING RCP

GUARDRAIL SCHEDULE

NO.	ITEM DESCRIPTION / TYPE	BEGIN STA.	OFFSET	LENGTH
1	GUARDRAIL END TREATMENT ATTENUATOR/1	2+36.46	18'-16'	50.00'
2	GUARDRAIL OVER CULVERTS, TYPE 3-31	2+86.76	16.00'	75.00'
3	GUARDRAIL, TYPE 1	3+68.03	16.00'	62.50'
4	GUARDRAIL END TREATMENT ATTENUATOR/1	4+30.51	16'-18'	50.00'

Y:\SUSSEX\546\BRIDGE\T201107304\PLANS\CP.DGN

DELAWARE DEPARTMENT OF TRANSPORTATION

ADDENDUMS / REVISIONS

SCALE 0 30 60 90 FEET

BR 3-224 ON S546 CONRAIL ROAD OVER BUCKS BRANCH

CONTRACT	BRIDGE NO. 3-224	CONSTRUCTION PLAN	SHEET NO.
T201107304	DESIGNED BY: KRL		5
COUNTY			TOTAL SHTS.
SUSSEX	CHECKED BY: JKM		11