DITCH RELOCATION SCHEDULE

NO.	STATION	OFFSET	BOT. ELV.	WIDTH	FORE SLOPE	BACK SLOPE
1	1+10.00	-37.89'	34.43	V-DITCH	4:1	2:1
2	1+55.00	-47.16'	34.81	V-DITCH	4:1 TO 3:1	2:1
3	1+90.00	-40.17'	34.53	V-DITCH	2:1	2:1
4	3+00.00	-41.71'	33.42	3.00'	2:1	2:1
5	3+70.00	-41.32'	33.60	3.00'	2:1	2:1
6	4+25.00	-55.00'	33.84	3.00'	3:1 TO 4:1	2:1
7	5+00.00	-34.47'	34.07	3.00'	4:1	2:1

RIGHT-OF-WAY MONUMENT SCHEDULE

NO.	TYPE	STATION	OFFSET	NORTHING	EASTING
1	CAPPED REBAR	1+00.00	-30.00'	192359.208	680955.501
2	CAPPED REBAR	5+03.00	-30.00'	192502.276	681332.251
3	CAPPED REBAR	1+00.00	30.00'	192303.117	680976.802
4	CAPPED REBAR	4+75.00	30.00'	192436.244	681327.375

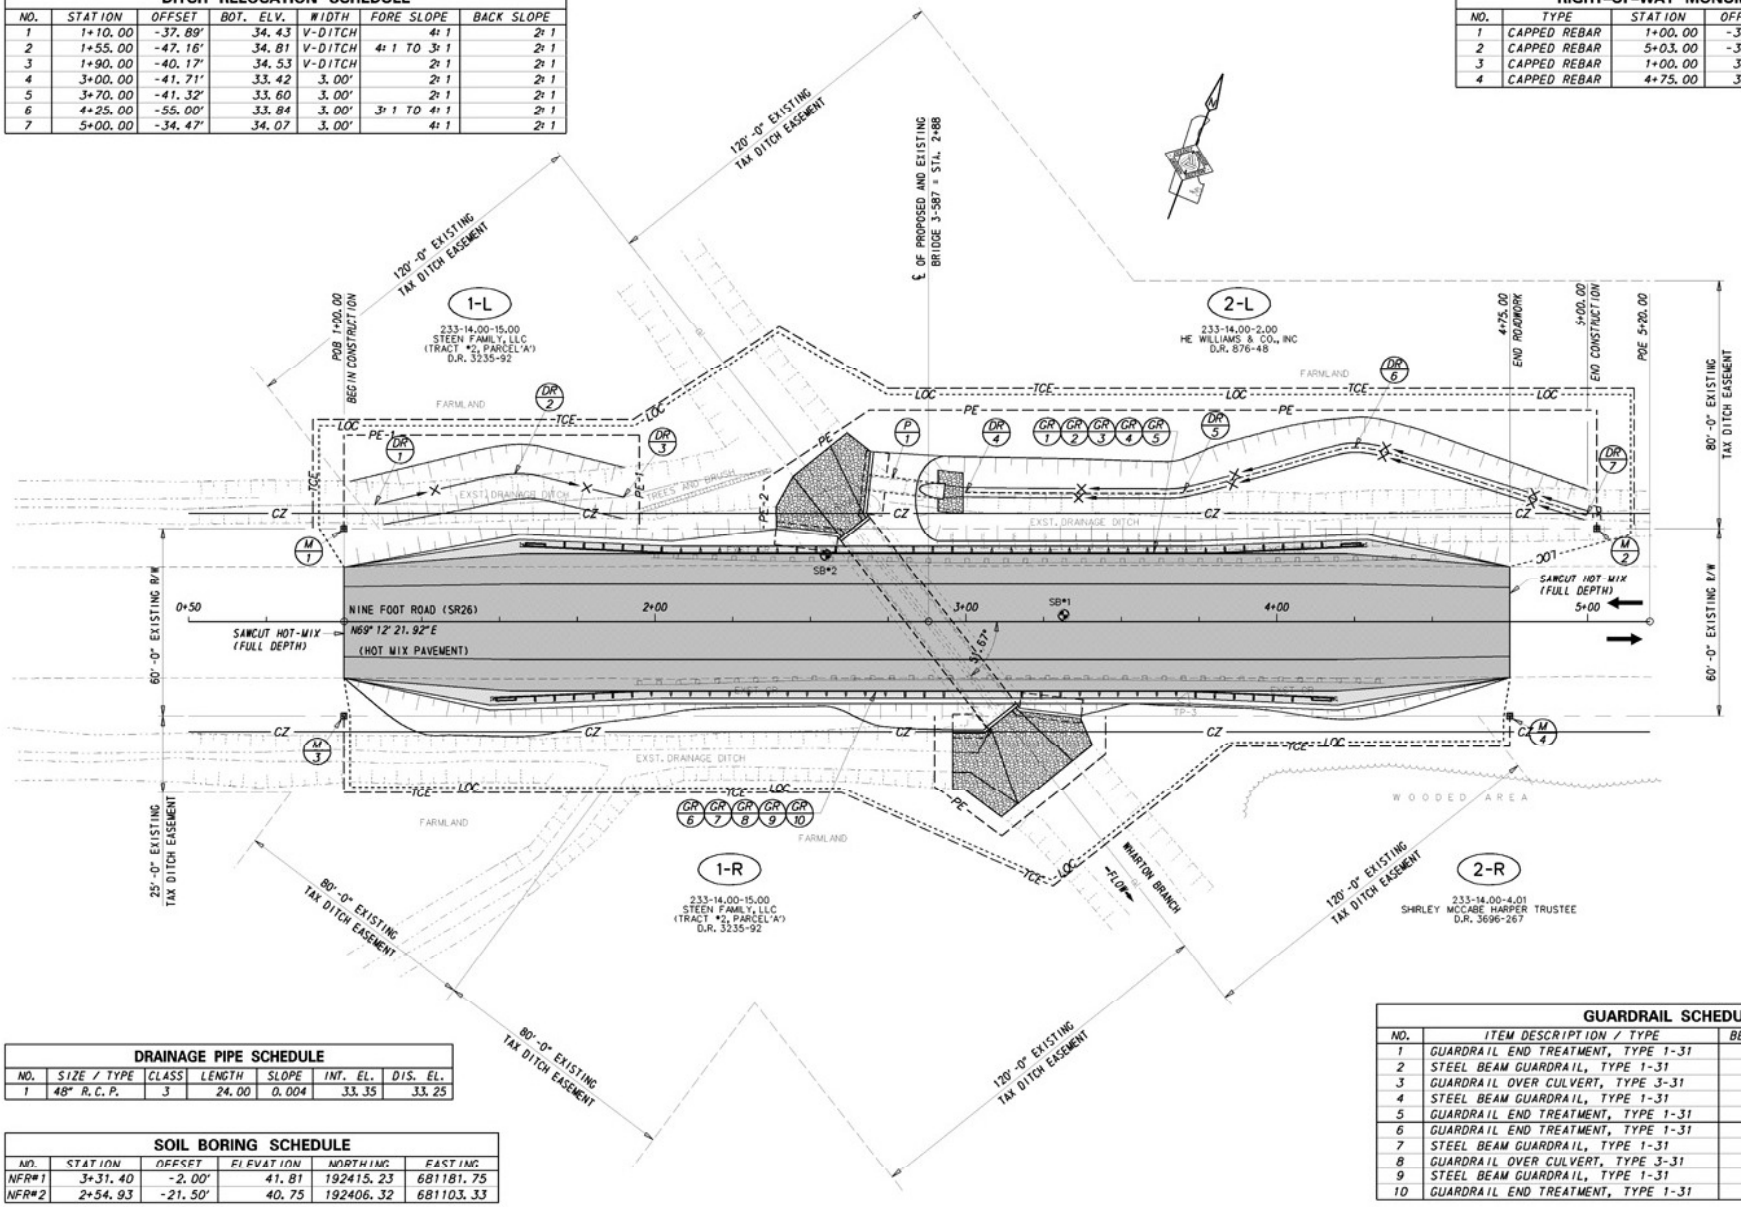

DRAINAGE PIPE SCHEDULE

NO.	SIZE / TYPE	CLASS	LENGTH	SLOPE	INT. EL.	DIS. EL.
1	48" R.C.P.	3	24.00	0.004	33.35	33.25

SOIL BORING SCHEDULE

NO.	STATION	OFFSET	ELEVATION	NORTHING	EASTING
NFR#1	3+31.40	-2.00'	41.81	192415.23	681181.75
NFR#2	2+54.93	-21.50'	40.75	192406.32	681103.33

GUARDRAIL SCHEDULE

NO.	ITEM DESCRIPTION / TYPE	BEGIN STA.	OFFSET	LENGTH
1	GUARDRAIL END TREATMENT, TYPE 1-31	1+58.36	-24', -22'	50.00
2	STEEL BEAM GUARDRAIL, TYPE 1-31	2+05.23	-22.00'	25.00
3	GUARDRAIL OVER CULVERT, TYPE 3-31	2+30.23	-22.00'	75.00
4	STEEL BEAM GUARDRAIL, TYPE 1-31	3+05.23	-22.00'	75.00
5	GUARDRAIL END TREATMENT, TYPE 1-31	3+80.23	-22', -24'	50.00
6	GUARDRAIL END TREATMENT, TYPE 1-31	1+48.88	24', 22'	50.00
7	STEEL BEAM GUARDRAIL, TYPE 1-31	1+95.77	22.00'	75.00
8	GUARDRAIL OVER CULVERT, TYPE 3-31	2+70.77	22.00'	75.00
9	STEEL BEAM GUARDRAIL, TYPE 1-31	3+45.77	22.00'	25.00
10	GUARDRAIL END TREATMENT, TYPE 1-31	3+70.77	22', 24'	50.00

DELAWARE DEPARTMENT OF TRANSPORTATION

ADDENDUMS / REVISIONS

SCALE 0 20 40 60 FEET

BRIDGE 3-587 ON SR26 NINE FOOT ROAD OVER WHARTON BRANCH

CONTRACT	BRIDGE NO.	3-587
T201107302	DESIGNED BY: JB	
COUNTY		
SUSSEX	CHECKED BY: JM	

CONSTRUCTION PLAN

SHEET NO. 6
TOTAL SHTS. 16

W:\MSV8\CELLS\PROJDEV\SE\CEL