GUARDRAIL SCHEDULE

NO.	ITEM DESCRIPTION / TYPE	BEGIN STA.	OFFSET	LENGTH
1	GUARDRAIL END TREATMENT ATTENUATOR, TYPE 2-31	11+28.96	21.65	52.00
2	GALVANIZED STEEL BEAM GUARDRAIL, TYPE 2-31	11+80.92	19.72	45.50
3	GUARDRAIL TO BARRIER CONNCECTION, APPR. TYPE 2-31	12+43.42	19.72	27.50
4	GUARDRAIL TO BARRIER CONNECTION, APPR. TYPE 2-31	12+95.53	20.00	27.50
5	CURVED GUARDRAIL SECTION	13+19.09	20.17	31.68
6	GUARDRAIL END TREATMENT ATTENUATOR, TYPE 2-31	13+37.16	36.53	12.00

UTILITY TEST HOLE SCHEDULE

NO.	UTILITY	STATION	OFFSET	GRND EL.	COVER	O.D. & MATERIAL	OWNER
TH-1	TELEPHONE	12+57.98	13.58	4.73	2.78	¾" CABLE	VERIZON
TH-2	TELEPHONE	12+98.77	13.43	4.74	2.00	¾" CABLE	VERIZON

DRAINAGE PIPE SCHEDULE

NO.	SIZE / TYPE	CLASS	LENGTH	SLOPE	INT. EL.	DIS. EL.
1	12" RCP	III	72.00	0.0200	2.75	1.31
2	12" RCP	III	36.00	*TBD	TBD	10.36

*A MINIMUM SLOPE OF 0.0050 SHALL BE ACHEIVED.

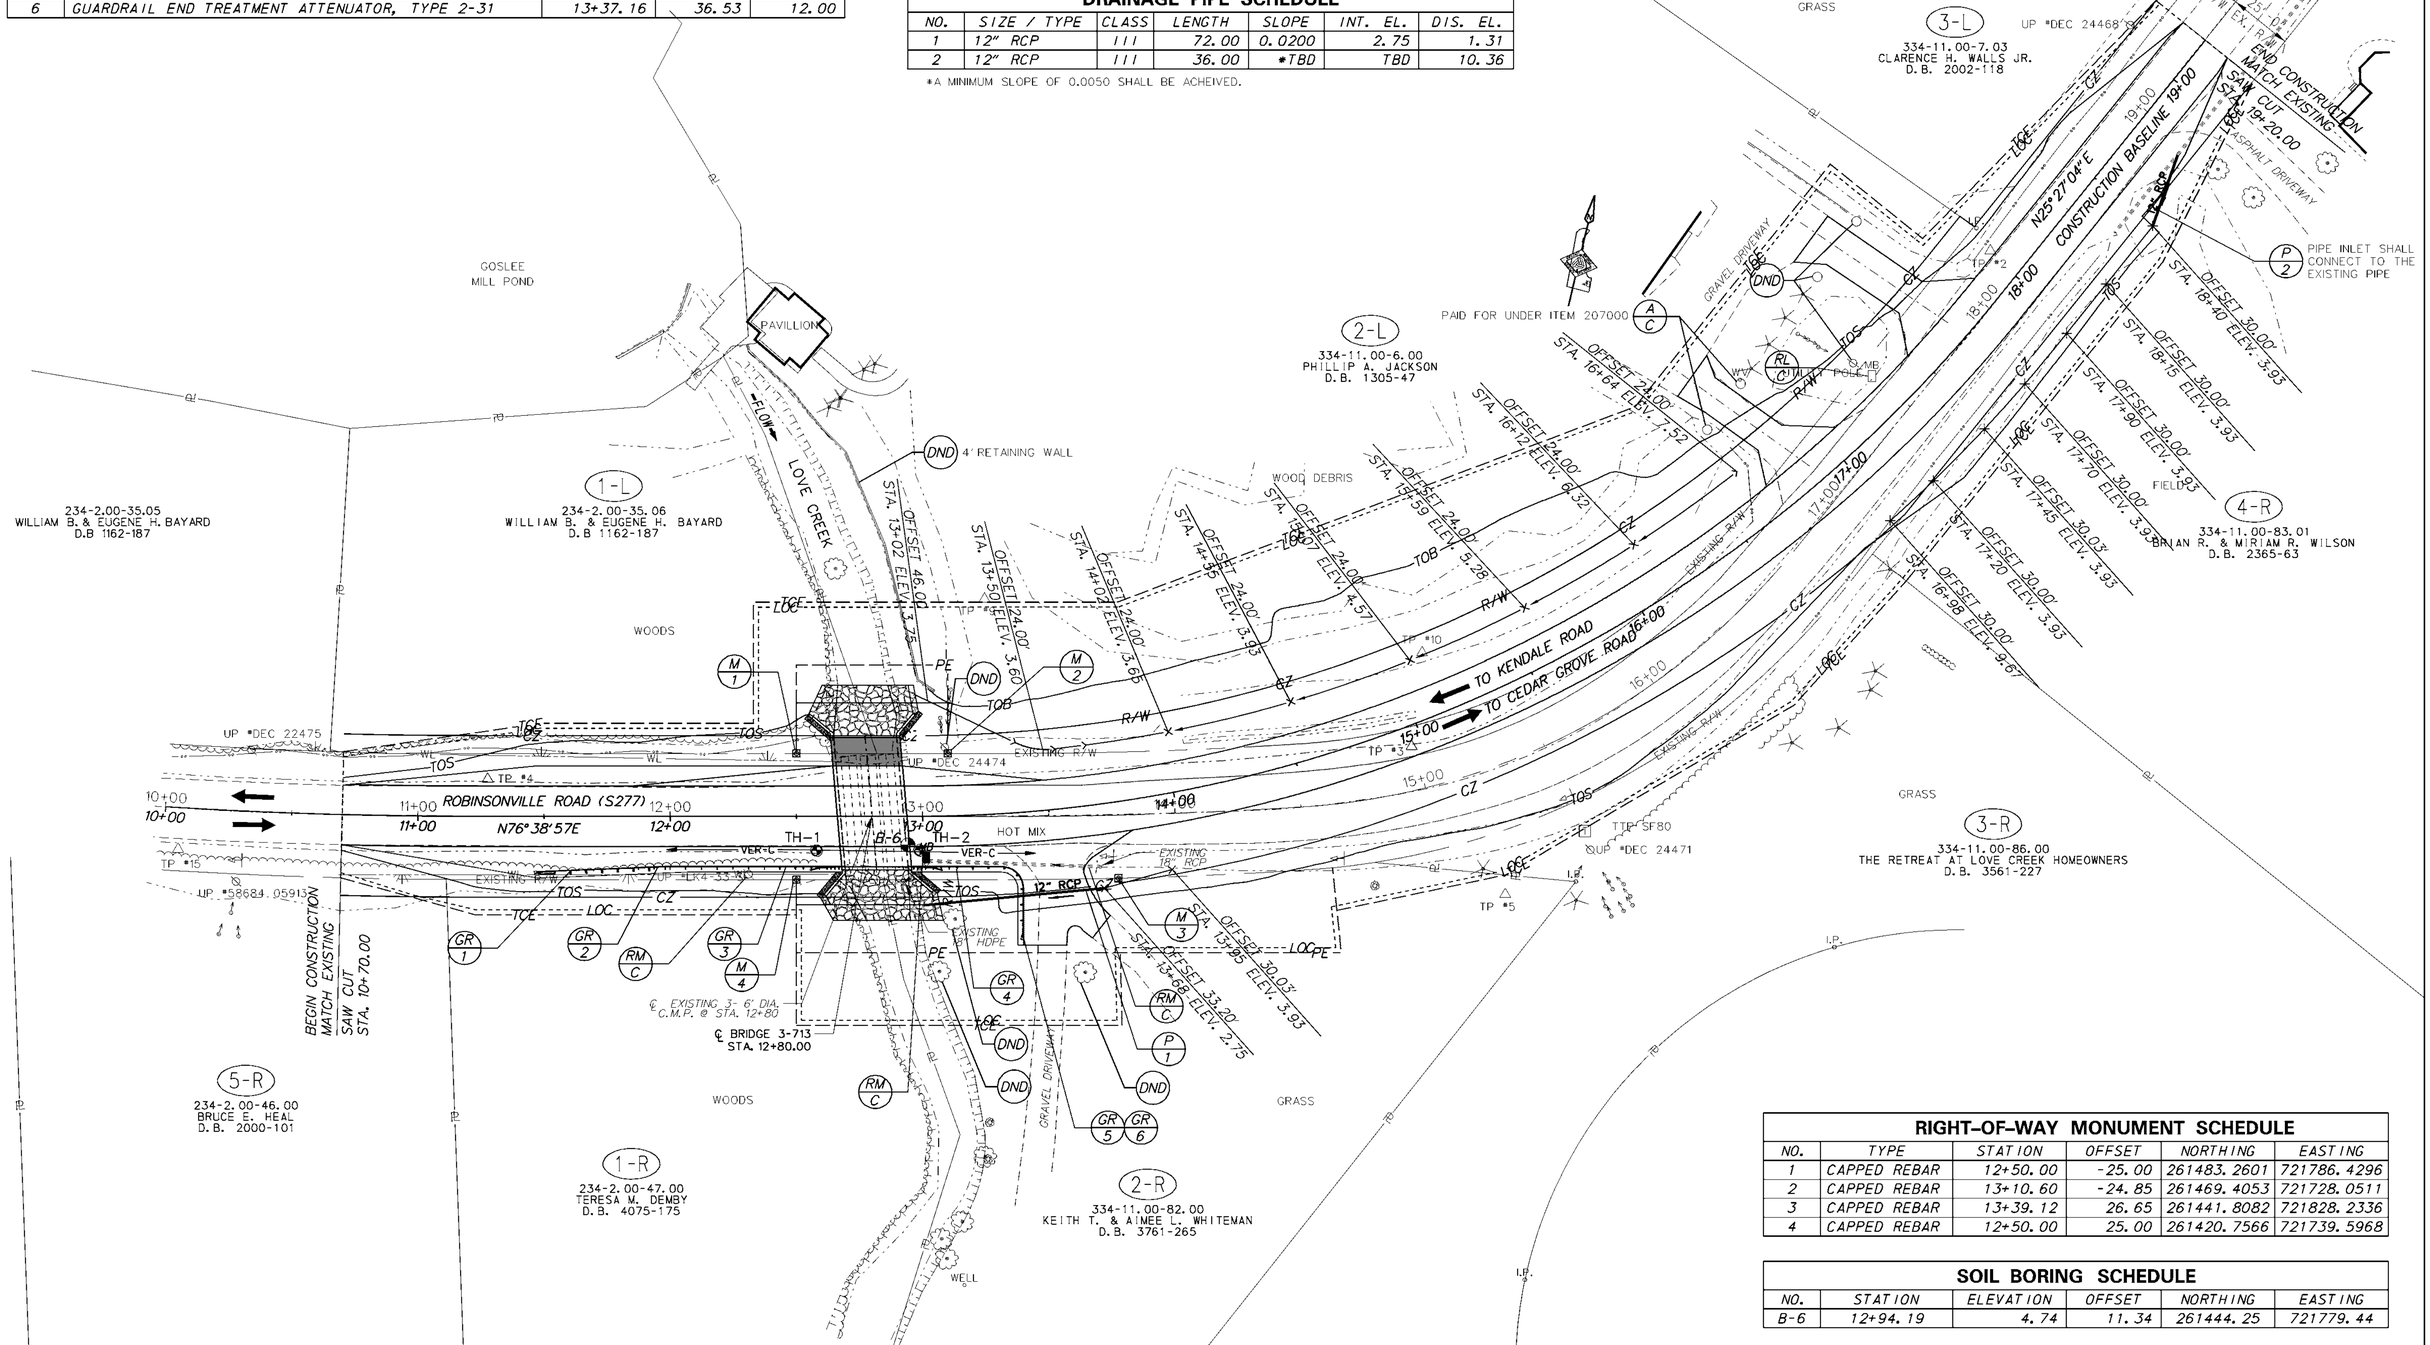

RIGHT-OF-WAY MONUMENT SCHEDULE

NO.	TYPE	STATION	OFFSET	NORTHING	EASTING
1	CAPPED REBAR	12+50.00	-25.00	261483.2601	721786.4296
2	CAPPED REBAR	13+10.60	-24.85	261469.4053	721728.0511
3	CAPPED REBAR	13+39.12	26.65	261441.8082	721828.2336
4	CAPPED REBAR	12+50.00	25.00	261420.7566	721739.5968

SOIL BORING SCHEDULE

NO.	STATION	ELEVATION	OFFSET	NORTHING	EASTING
B-6	12+94.19	4.74	11.34	261444.25	721779.44

DELAWARE DEPARTMENT OF TRANSPORTATION

ADDENDUMS / REVISIONS

SCALE 0 30 60 90 FEET

BR 3-713 ON S277 ROBINSONVILLE ROAD OVER LOVE CREEK

CONTRACT	BRIDGE NO.	3-713
T201407303	DESIGNED BY: CBB	
COUNTY		
SUSSEX	CHECKED BY: EM	

CONSTRUCTION PLAN

SHEET NO. 6

TOTAL SHTS. 20

Y:\SUSSEX\277\BRIDGE\T201407303\PLANS\CP01.DGN