GUARDRAIL SCHEDULE

NO.	ITEM DESCRIPTION / TYPE	BEGIN STA.	OFFSET	LENGTH
GR-1	GUARDRAIL OVER CULVERT, TYPE 3-31	XXXX+XX.XX	XXXX.XX	XXXX.XX
XXXX	STEEL BEAM GUARDRAIL, TYPE 1-31	XXXX+XX.XX	XXXX.XX	XXXX.XX

NOTE: NEW GUARDRAIL SHALL BE SPLICED INTO EXISTING GUARDRAIL SUCH THAT NO POST SPACING EXCEEDS 6'-3". PAYMENT FOR SPLICING SHALL BE INCIDENTAL TO ITEM #720043 - GALVANIZED STEEL BEAM GUARDRAIL, TYPE 1-27. THIS PLAN IS FOR GENERAL PURPOSES ONLY.

DRAINAGE PIPE SCHEDULE

NO.	SIZE / TYPE	CLASS	LENGTH	SLOPE	INT. EL.	DIS. EL.
P-1	12" H.D.P.E.	S	40.00	5.50%	45.50	43.30
P-2	12" H.D.P.E.	S	40.00	1.25%	46.00	45.50
P-3	12" H.D.P.E.	S	40.00	4.75%	45.30	43.40
P-4	12" H.D.P.E	S	40.00	2.00%	43.30	42.50

NOTE: IF PIPES ARE IN GOOD CONDITION, HDPE DRAINAGE PIPES MAY BE REUSED. CONDITION OF PIPES AT THE DESCRIPTION OF THE ENGINEER OR DELDOT INSPECTOR.

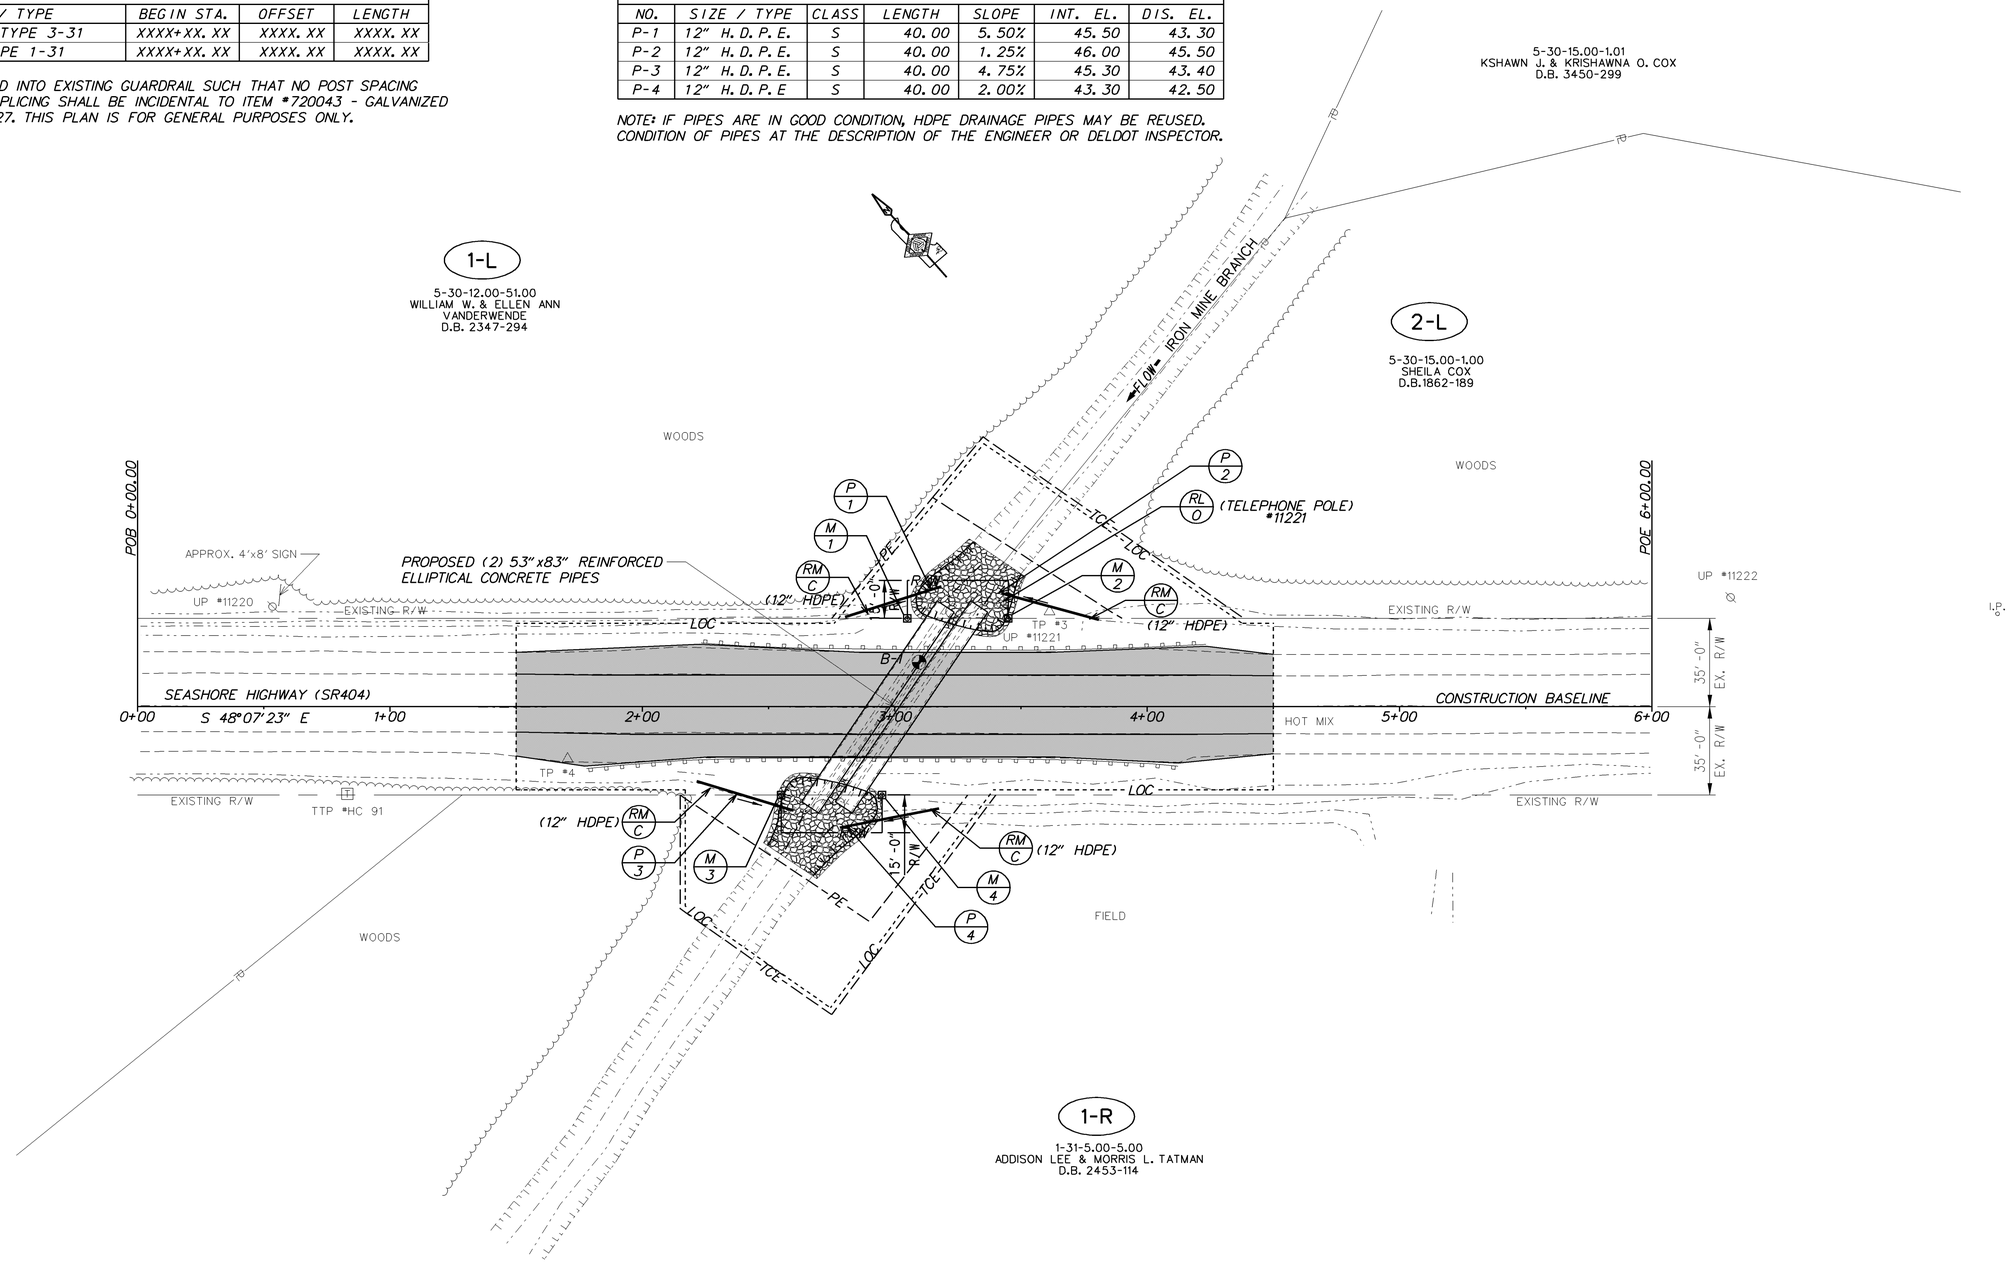

RIGHT-OF-WAY MONUMENT SCHEDULE

NO.	TYPE	STATION	OFFSET	NORTHING	EASTING
M-1	CAPPED REBAR	3+05.00	-35.00	282925.64	586377.39
M-2	CAPPED REBAR	3+45.00	-35.00	282898.94	586407.17
M-3	CAPPED REBAR	2+55.00	35.00	282906.90	586293.43
M-4	CAPPED REBAR	2+95.00	35.00	282880.20	586323.21

SOIL BORING SCHEDULE

NO.	STATION	ELEVATION	OFFSET	NORTHING	EASTING
B-1	3+09.72	49.14	-17.67	282909.59	586369.33

DELAWARE DEPARTMENT OF TRANSPORTATION

ADDENDUMS / REVISIONS

SCALE 0 30 60 90 FEET

SUSSEX COUNTY PIPE REPLACEMENTS, FEDERAL, 2012

CONTRACT T201207604
COUNTY SUSSEX
BRIDGE NO. 3-113
DESIGNED BY: SMW
CHECKED BY: EM

CONSTRUCTION PLAN

SHEET NO. 10
TOTAL SHTS. 68

Y:\SUSSEX\404\BRIDGE\T201107604\PLANS\CP-3-113.DGN