| DRAINAGE PIPE SCHEDULE | | | | | | |
|---|---|---|---|---|---|---|
| NO. | SIZE / TYPE | CLASS | LENGTH | SLOPE | INT. EL. | DIS. EL. |
| XXXX | XXXXXXXXXXX | XX | XXXX. XX | X. XXXX | XXXX. XX | XXXX. XX |

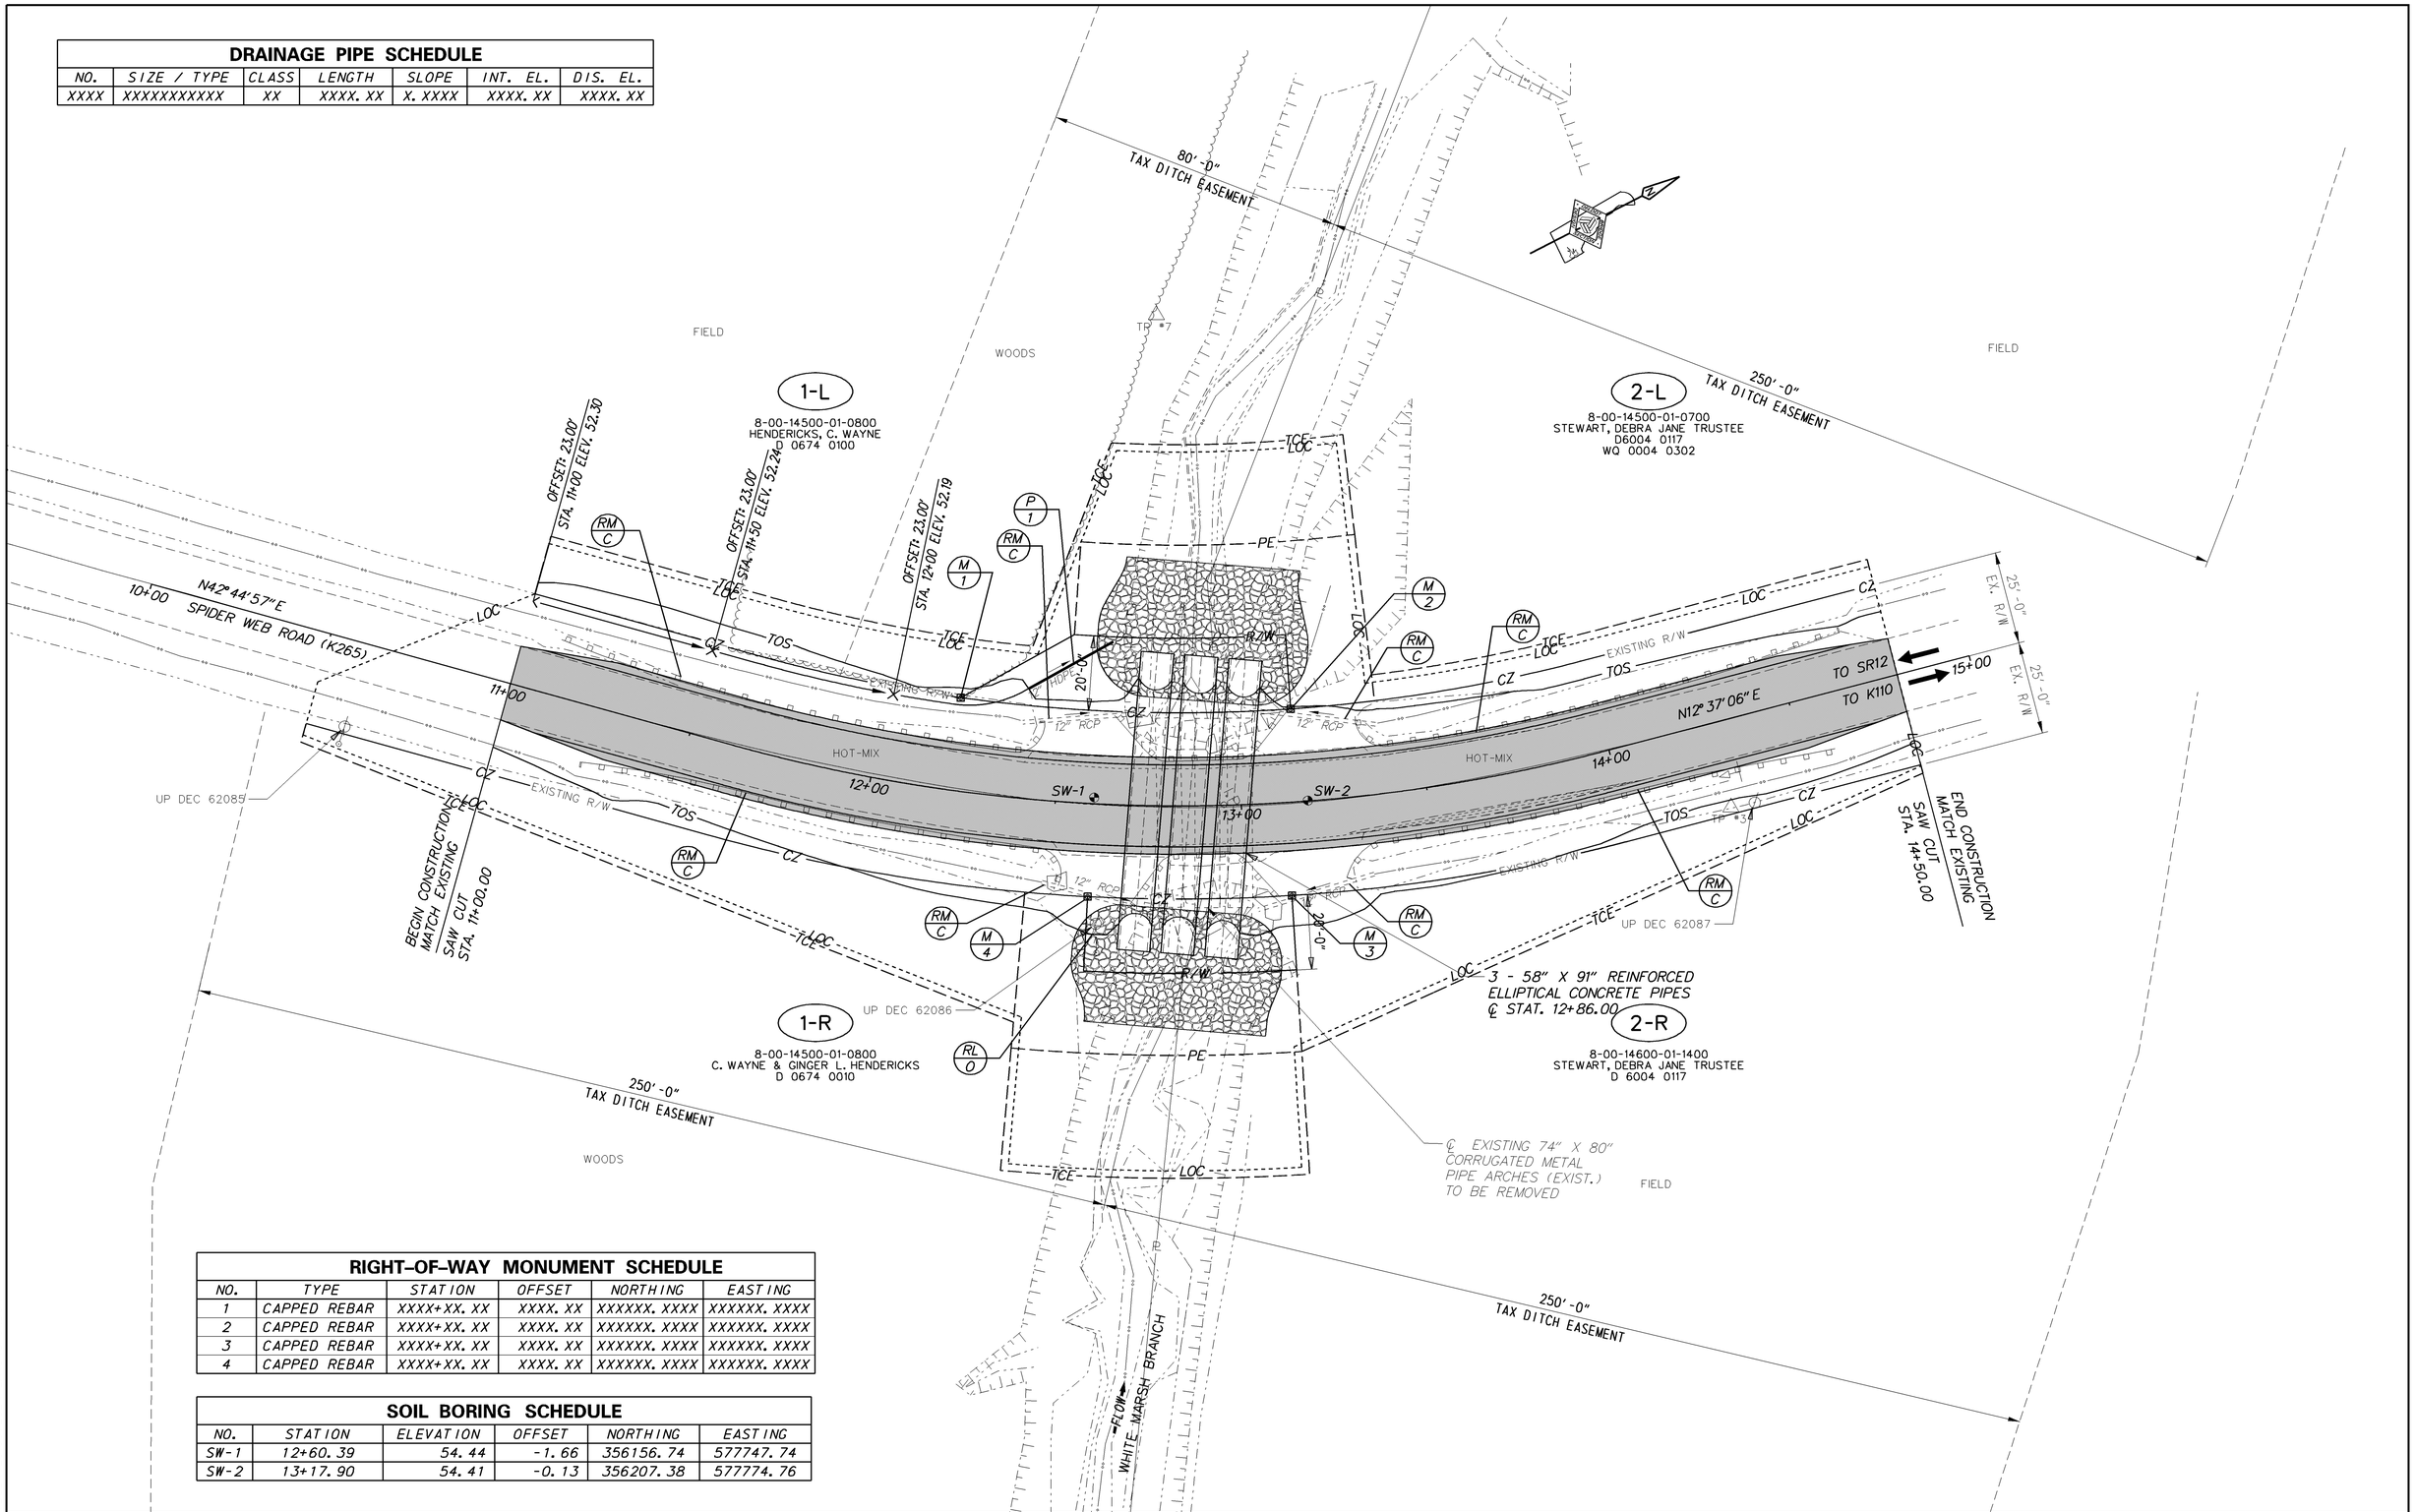


| RIGHT-OF-WAY MONUMENT SCHEDULE | | | | | |
|---|---|---|---|---|---|
| NO. | TYPE | STATION | OFFSET | NORTHING | EASTING |
| 1 | CAPPED REBAR | XXXX+XX. XX | XXXX. XX | XXXXXX. XXXX | XXXXXX. XXXX |
| 2 | CAPPED REBAR | XXXX+XX. XX | XXXX. XX | XXXXXX. XXXX | XXXXXX. XXXX |
| 3 | CAPPED REBAR | XXXX+XX. XX | XXXX. XX | XXXXXX. XXXX | XXXXXX. XXXX |
| 4 | CAPPED REBAR | XXXX+XX. XX | XXXX. XX | XXXXXX. XXXX | XXXXXX. XXXX |

| SOIL BORING SCHEDULE | | | | | |
|---|---|---|---|---|---|
| NO. | STATION | ELEVATION | OFFSET | NORTHING | EASTING |
| SW-1 | 12+60. 39 | 54. 44 | -1. 66 | 356156. 74 | 577747. 74 |
| SW-2 | 13+17. 90 | 54. 41 | -0. 13 | 356207. 38 | 577774. 76 |

Y:\KENT\265\BRIDGE\T201307202\PLANS\CP01.DGN

**DELAWARE DEPARTMENT OF TRANSPORTATION**

ADDENDUMS / REVISIONS

SCALE 0 20 40 60 FEET

**BR 2-265B ON SPIDER WEB ROAD OVER WHITE MARSH BRANCH**

| CONTRACT | BRIDGE NO. | 2-265B |
|---|---|---|
| T201307202 | DESIGNED BY: CBB | |
| COUNTY | | |
| KENT | CHECKED BY: EM | |

**CONSTRUCTION PLAN**

SHEET NO. 6

TOTAL SHTS. 15