CHANGEABLE MESSAGE BOARDS

CMS-1

PRIOR TO DETOUR
(10 DAYS PRIOR TO BEGINNING OF DETOUR)

WHALEYS ROAD TO CLOSE	STARTING XX/XX/XX

CMS-2

DURING DETOUR
(DISPLAY FOR 5 DAYS AFTER IMPLEMENTATION OF DETOUR)

WHALEYS ROAD CLOSED	FOLLOW DETOUR

NOTE- UPON IMPLEMENTATION OF DETOUR, CMS-1 TO TO BE RELOCATED TO CMS-2 LOCATIONS.

SPECIAL SIGNS

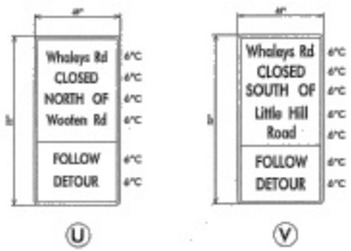

D/G RETROREFLECTIVE FLUORESCENT ORANGE BACKGROUND; BLACK LEGEND

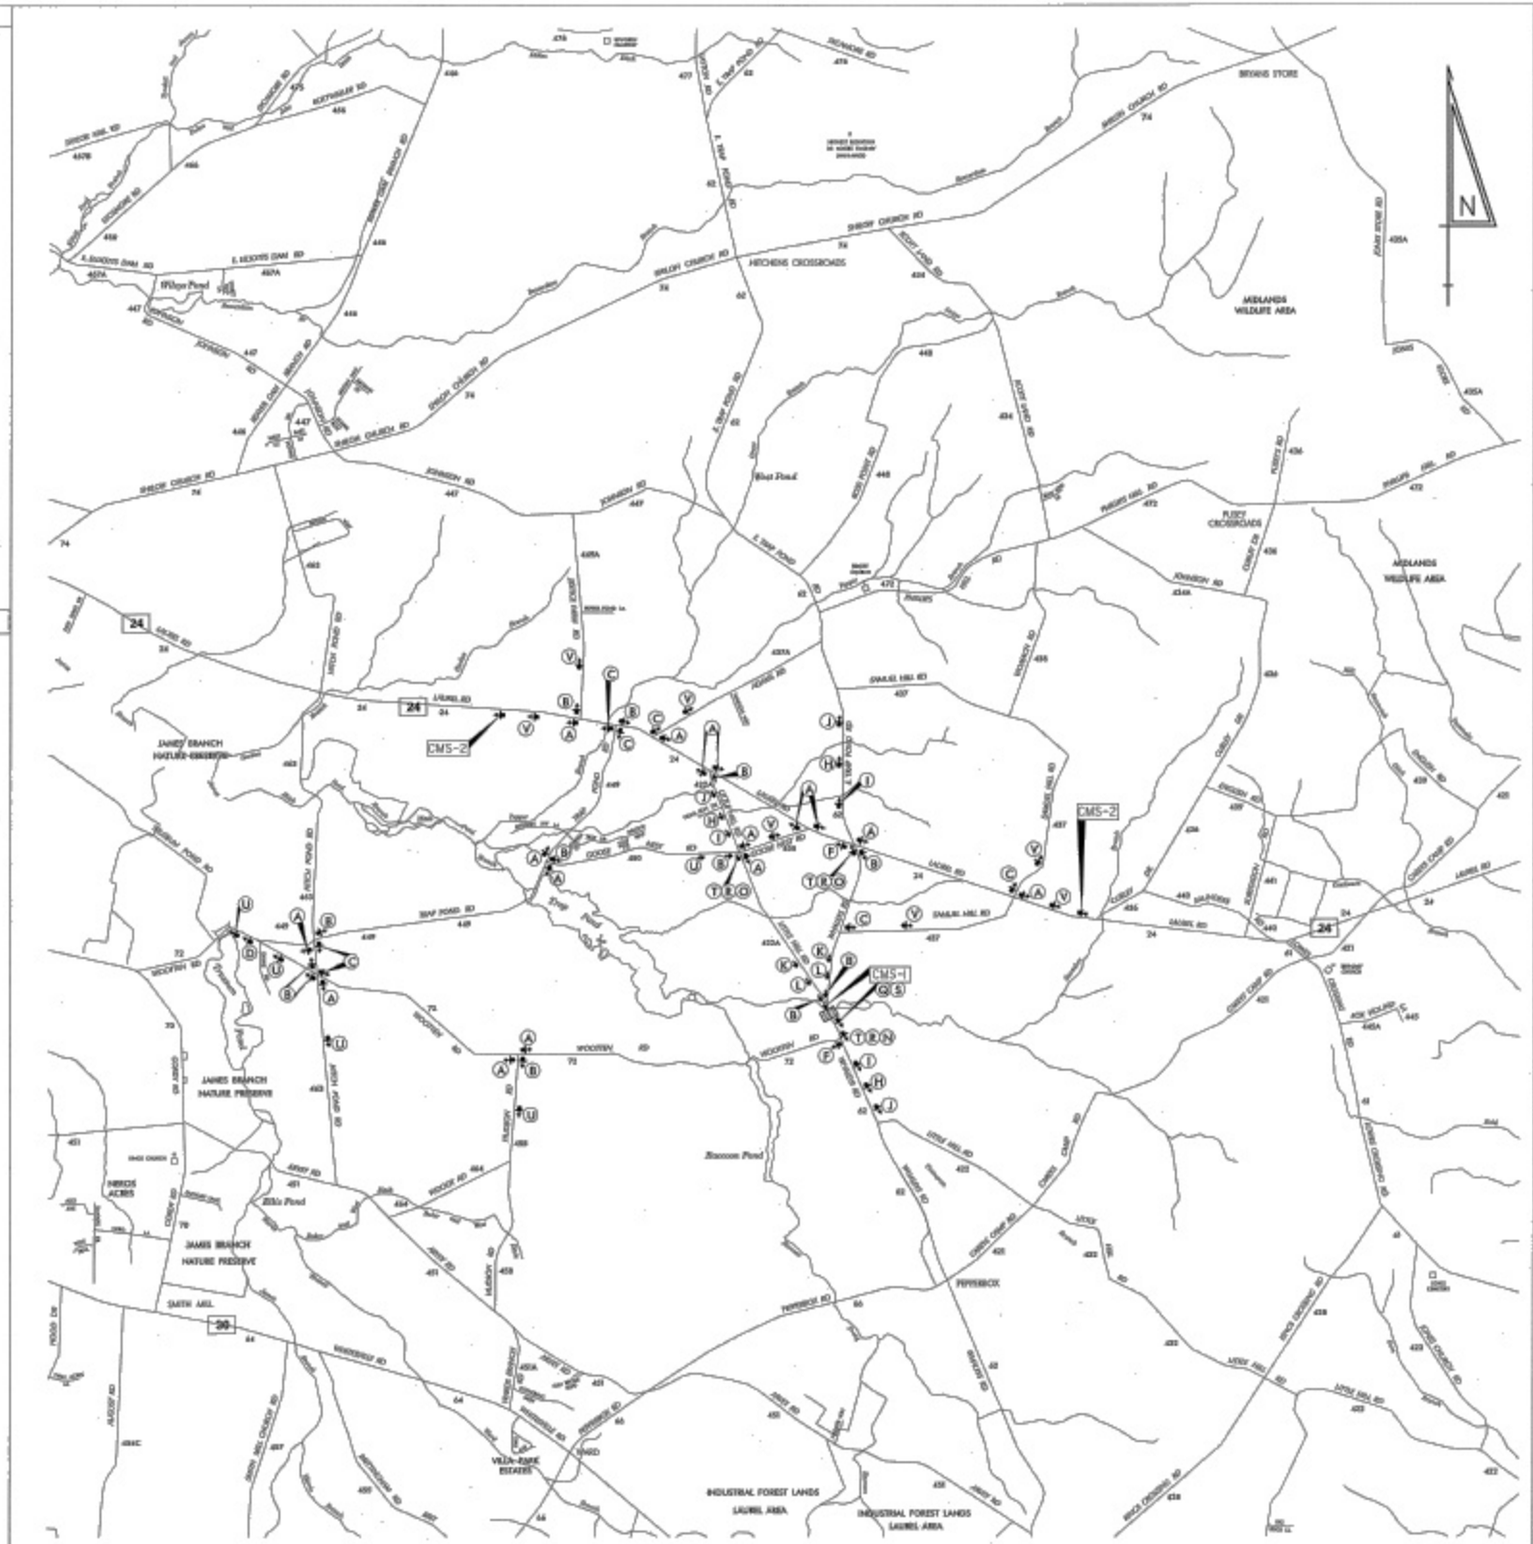

LEGEND

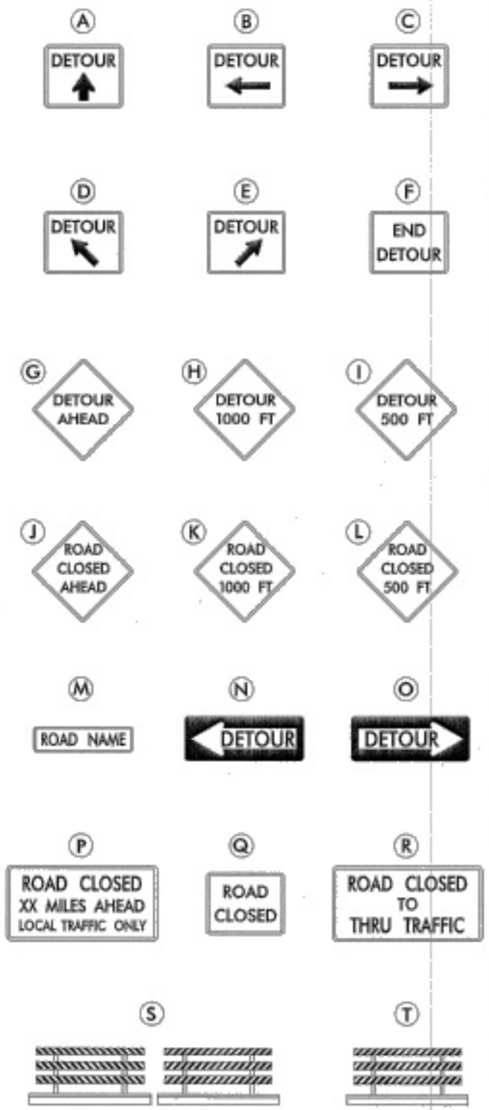

GENERAL NOTES

1. ALL DETOUR SIGNING INCLUDING, TRAILBLAZERS, ARE TO BE SUPPLIED AND MAINTAINED BY THE GENERAL CONTRACTOR IN COMPLIANCE TO THE DE MANUAL OF UNIFORM TRAFFIC CONTROL DEVICES.
2. THE CONTRACTOR SHALL COMPLY WITH GUIDELINES IN "THE DELAWARE MANUAL ON UNIFORM TRAFFIC CONTROL DEVICES (DE- MUTCD PART 6) FOR LIGHTS, BARRICADES AND SIGNS.(AS PER LATEST REVISION)
3. FIELD CONDITIONS MAY DICTATE CHANGES AT SOME TIME DURING THE LIFE OF THE CONTRACT. IN THE EVENT OF OMISSIONS OR CORRECTIONS, THE SIGNING PROVISIONS OF THE DELAWARE MANUAL ON UNIFORM TRAFFIC CONTROL DEVICES WILL PREVAIL.
4. SIGNS J THROUGH L AND P THROUGH R ,THE WORD (ROAD) SHOULD BE CHANGED TO RAMP, R/R OR BRIDGE WHERE APPLICABLE.
5. WARNING SIGNS SHOULD BE MOUNTED ON BREAKAWAY POSTS AND HAVE RETROREFLECTIVE FLUORESCENT SHEETING.
6. "S" BARRICADES SHALL COMPLETELY RUN THE FULL WIDTH OF ROADWAY.
7. BARRICADES SHALL BE A MINIMUM OF 6 FEET WIDE UNLESS DIRECTED BY THE ENGINEER.

RECOMMENDED Michael F. Rivera DATE: 6-25-12	RECOMMENDED Todd Pepper DATE: 6-26-12	RECOMMENDED _____ DATE: _____	APPROVED CHIEF SAFETY OFFICER [signature] DATE: 7-6-12
APPROVED TRAFFIC ENGINEER [signature] DATE: 7/9/12			

DELAWARE DEPARTMENT OF TRANSPORTATION	ADDENDUM / REVISIONS	NOT TO SCALE	BR 3-341 WHALEYS RD OVER THOMPSON BRANCH	CONTRACT T201207604	ROAD NO. S62	WHALEYS RD AT LITTLE HILL RD
				COUNTY SUSSEX	DESIGNED BY: MFR	SHEET NO. 1
					CHECKED BY: ASW	TOTAL SHTS. 1

C:\DOCUMENTS AND SETTINGS\MICHAEL.RIVERA\MY DOCUMENTS\MICRO STATION DGN\WHALEYS RD BR 3-341.DGN