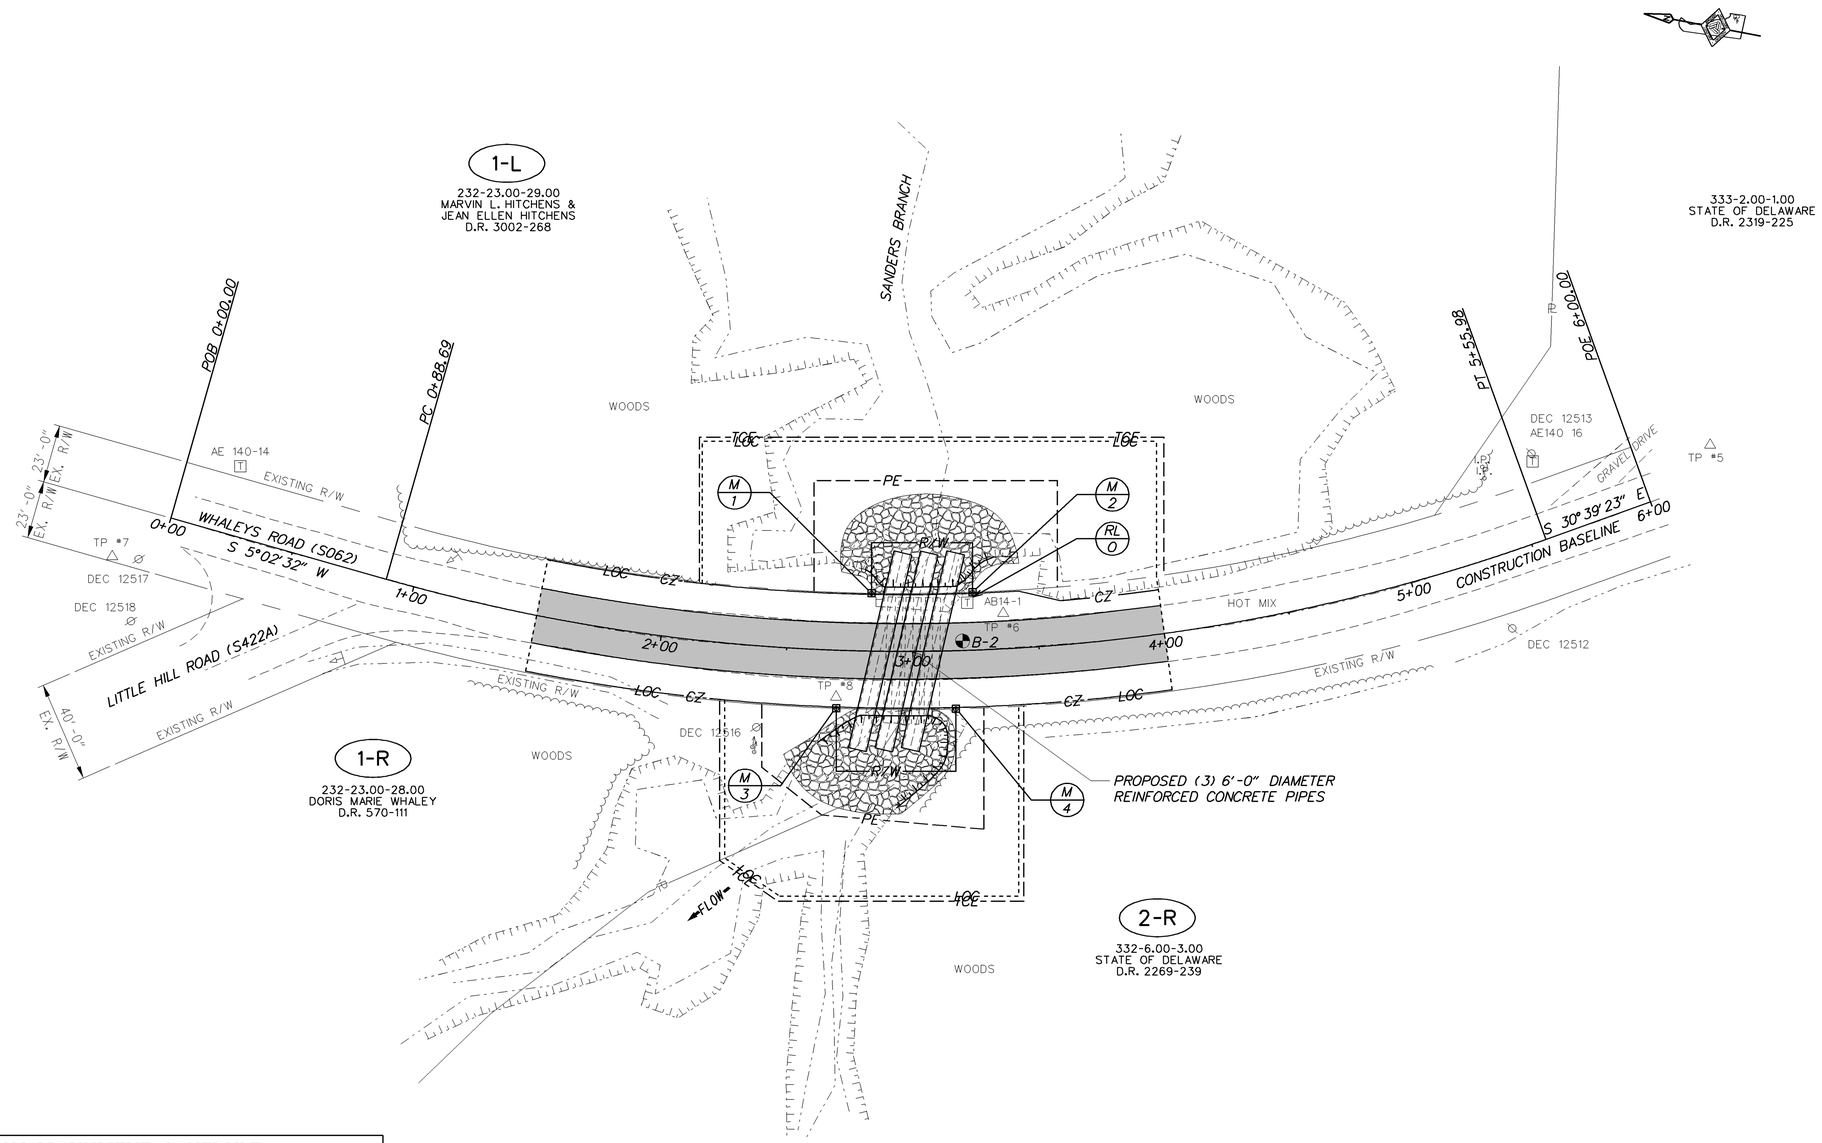

RIGHT-OF-WAY MONUMENT SCHEDULE

NO.	TYPE	STATION	OFFSET	NORTHING	EASTING
M-1	CAPPED REBAR	2+83.20	-23.00	189131.99	645838.48
M-2	CAPPED REBAR	3+24.47	-23.00	189092.78	645846.38
M-3	CAPPED REBAR	2+70.46	23.00	189137.10	645791.03
M-4	CAPPED REBAR	3+16.41	23.00	189090.57	645799.74

SOIL BORING SCHEDULE

NO.	STATION	ELEVATION	OFFSET	NORTHING	EASTING
B-2	3+19.85	37.64	-3.81	189092.95	645826.66

DELAWARE DEPARTMENT OF TRANSPORTATION

ADDENDUMS / REVISIONS

SCALE 0 30 60 90 FEET

SUSSEX COUNTY PIPE REPLACEMENTS, FEDERAL, 2012

CONTRACT	BRIDGE NO.	3-341
T201207604	DESIGNED BY: SMW	
COUNTY	CHECKED BY: EM	
SUSSEX		

CONSTRUCTION PLAN

SHEET NO. 20
TOTAL SHTS. 68

Y:\SUSSEX\404\BRIDGE\T201107604\PLANS\CP-3-341.DGN