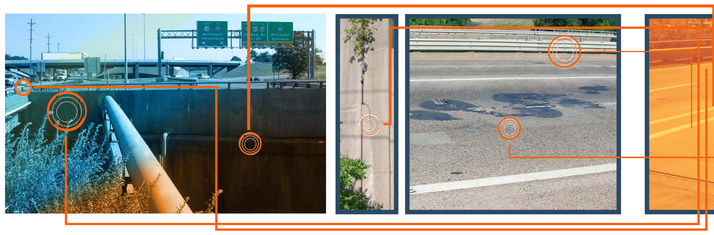

Bridge 1-665 North and 1-665 South

carrying US 13 over Baylor Boulevard

McCormick Taylor
Engineers & Planners Since 1946

Delaware Department of Transportation

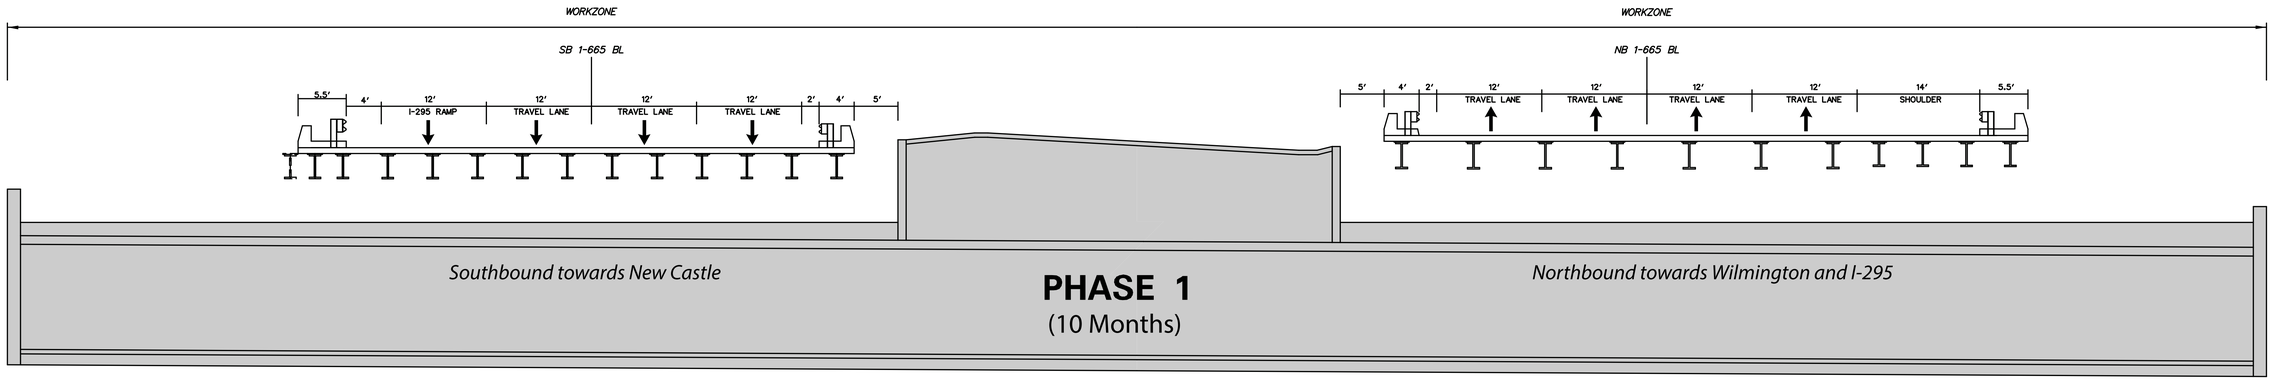
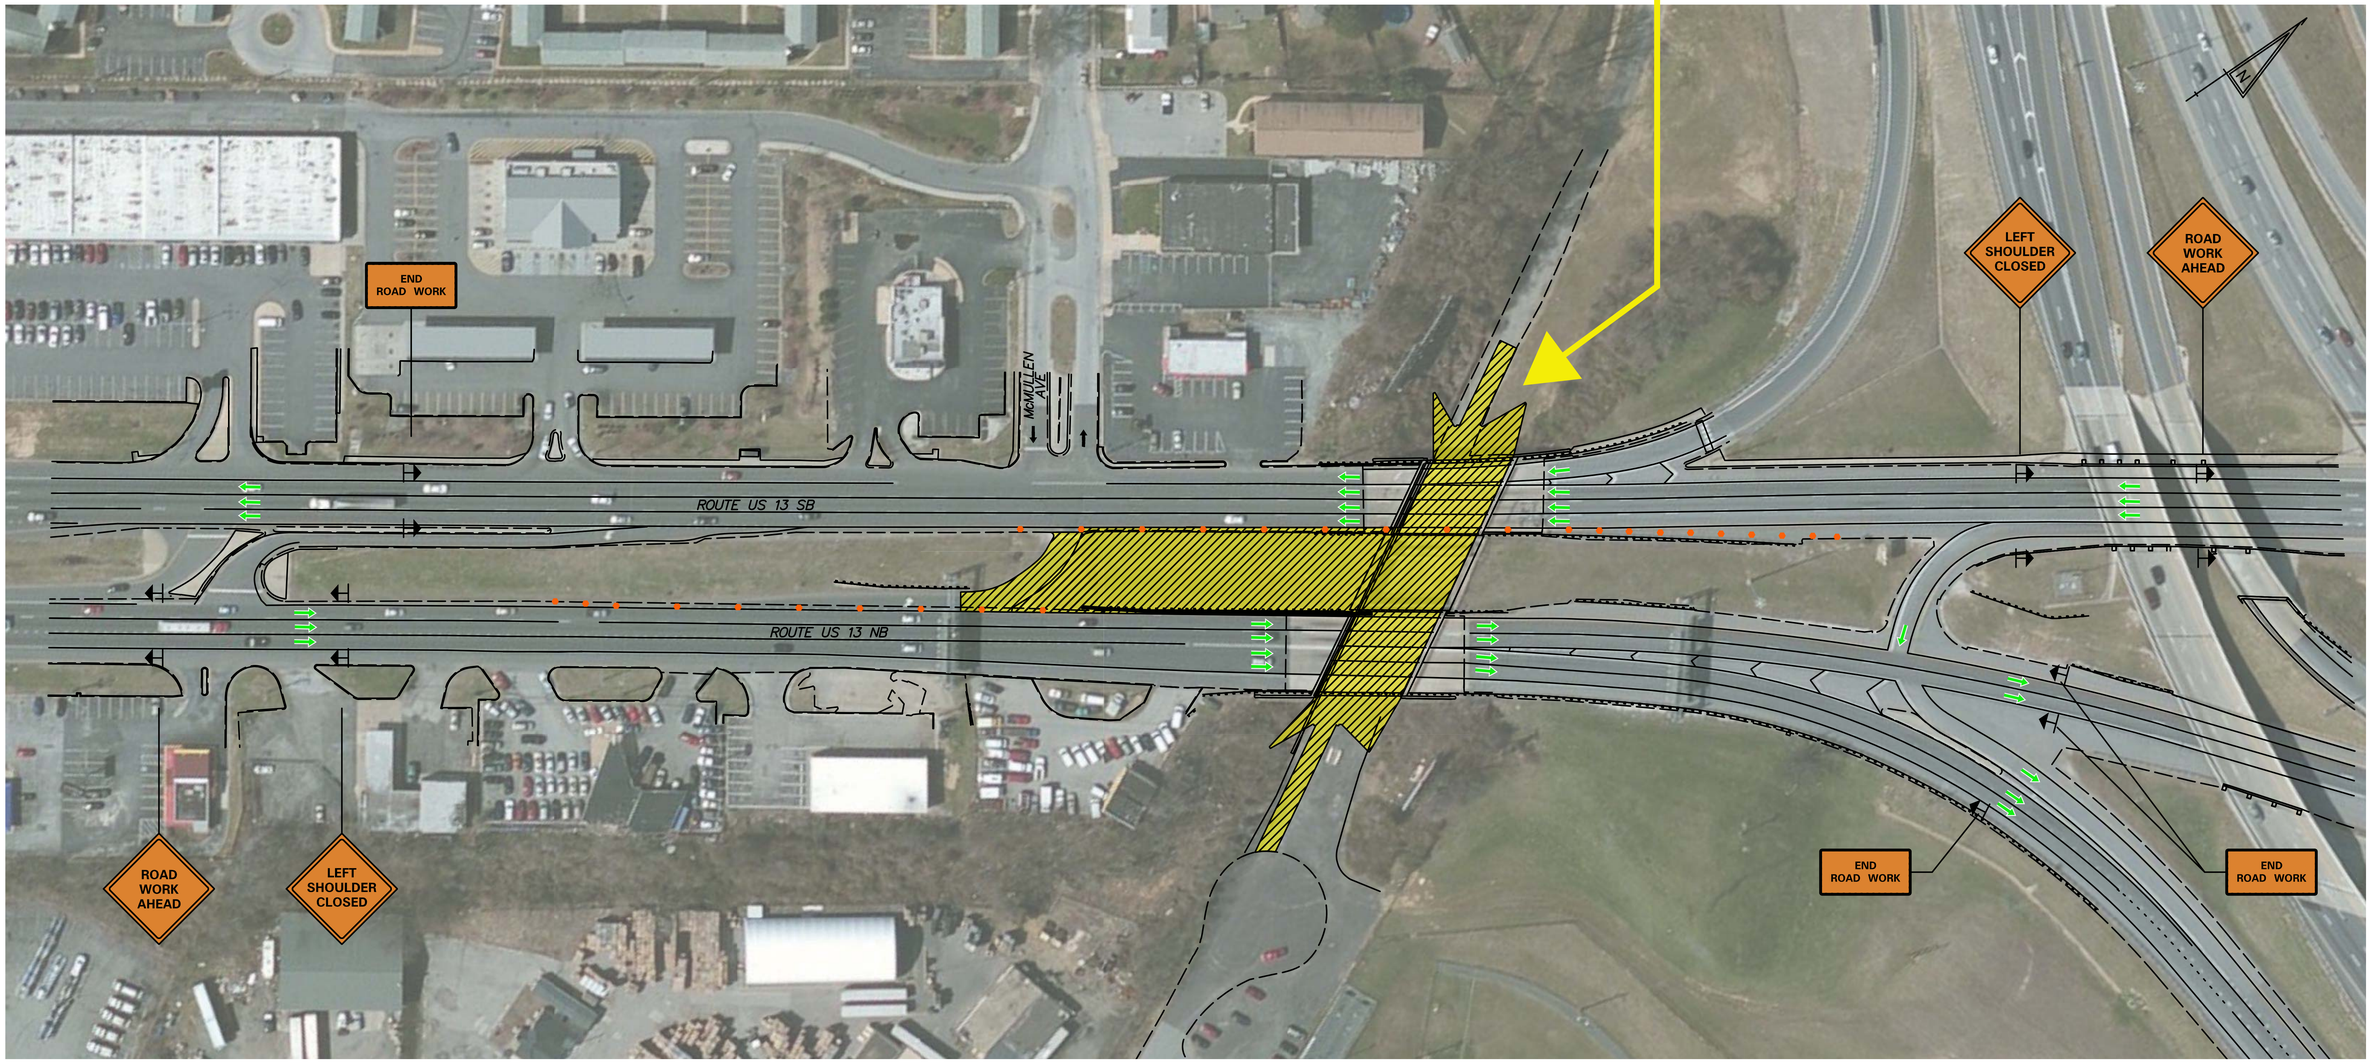
PHASE 1
(10 Months)