PLANTATION ROAD

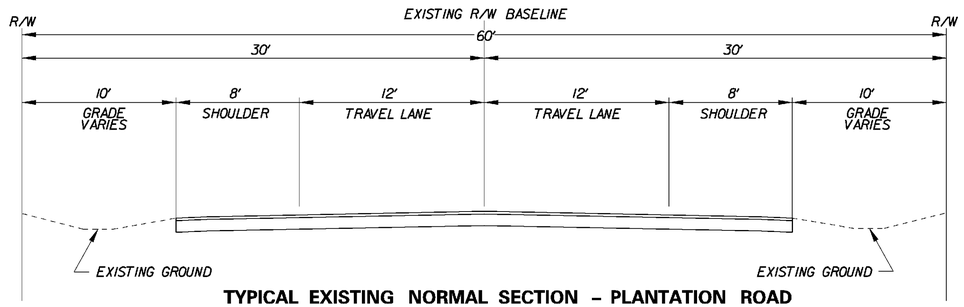

TYPICAL EXISTING NORMAL SECTION – PLANTATION ROAD

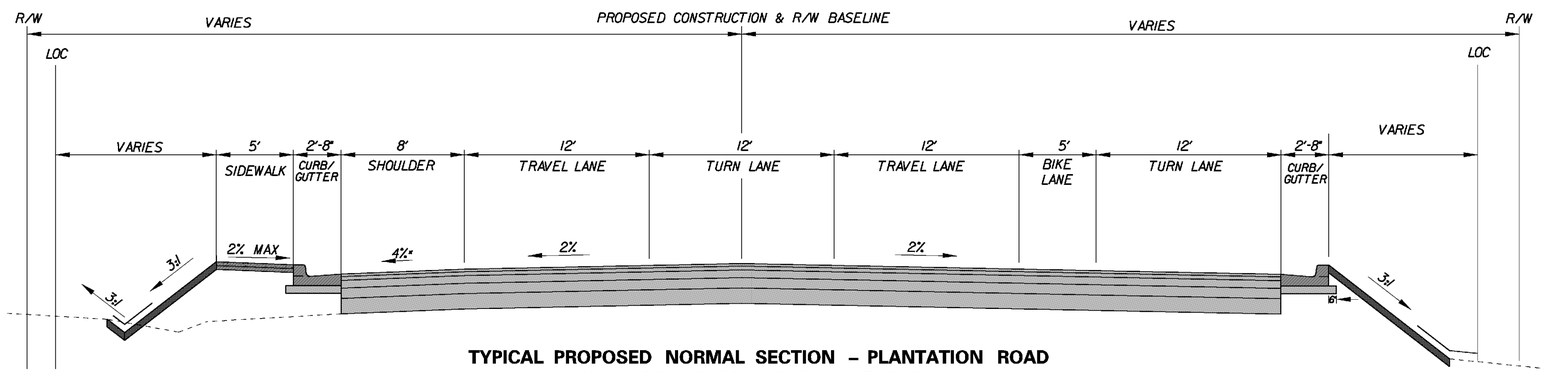

TYPICAL PROPOSED NORMAL SECTION – PLANTATION ROAD
(SOUTH BOUND, TOWARDS INTERSECTION)

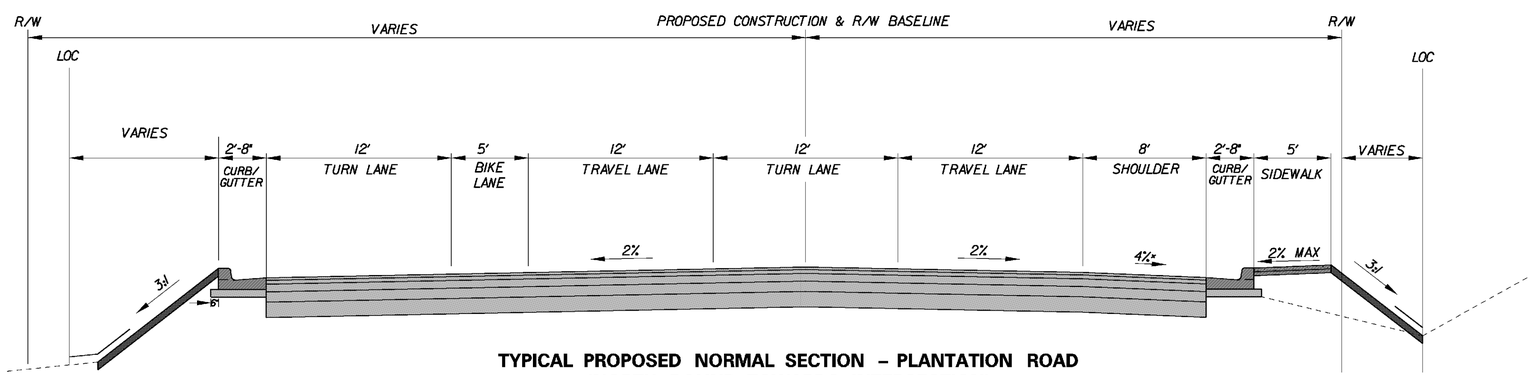

TYPICAL PROPOSED NORMAL SECTION – PLANTATION ROAD
(NORTH BOUND, TOWARDS INTERSECTION)

DELAWARE DEPARTMENT OF TRANSPORTATION	ADDENDUMS / REVISIONS		PLANTATION ROAD AT CEDAR GROVE ROAD/POSTAL LANE INTERSECTION IMPROVEMENTS	CONTRACT T200911201	BRIDGE NO.	TYPICAL SECTIONS	SHEET NO. N/A
				COUNTY SUSSEX	DESIGNED BY:		TOTAL SHTS. N/A
					CHECKED BY:		