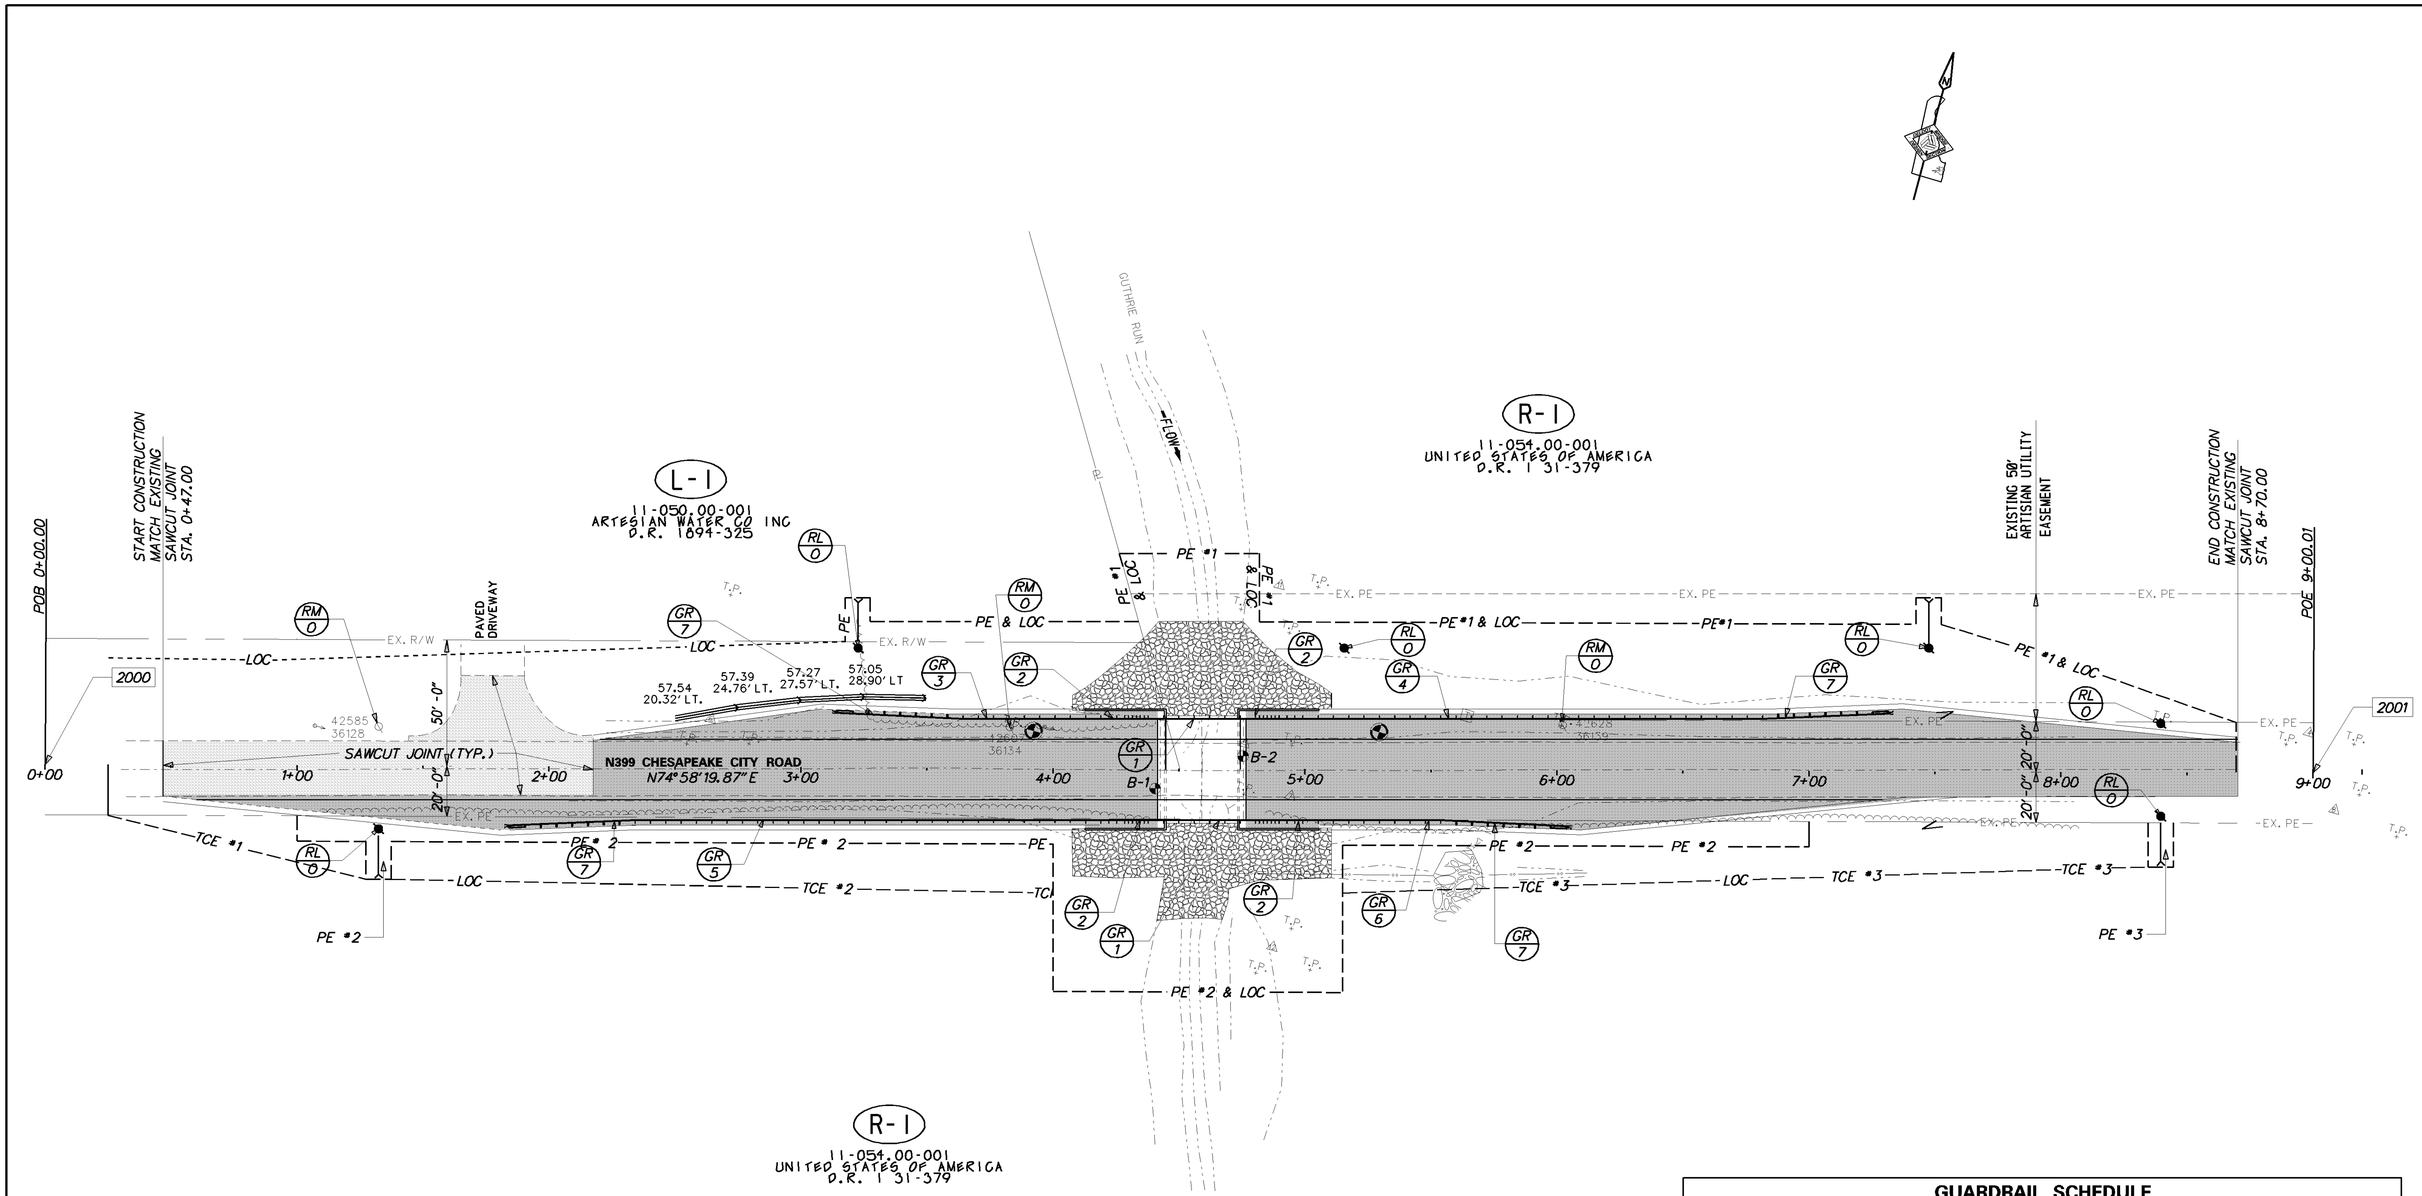

GUARDRAIL SCHEDULE

NO.	ITEM DESCRIPTION / TYPE	BEGIN STA.	OFFSET	LENGTH
GR1	BRIDGE RAIL-GUARDRAIL TYPE	4+37.13	20.00 FT	43.75 FT
GR2	TRANSITION SECTION-NESTED TYPE	-	20.00 FT	25.00 FT
GR3	GUARDRAIL TYPE 1	3+62.13	20.00 FT	50.25 FT
GR4	GUARDRAIL TYPE 1	5+05.88	20.00 FT	175.00 FT
GR5	GUARDRAIL TYPE 1	2+37.13	20.00 FT	175.00 FT
GR6	GUARDRAIL TYPE 1	5+05.88	20.00 FT	50.25 FT
GR7	END TREATMENT ATTENUATOR TYPE 1	-	20.00 FT	50.00 FT

Y:\NEWCASTL\399\BRIDGE\T201007102\PLANS\CP01.DGN

DELAWARE DEPARTMENT OF TRANSPORTATION

ADDENDUMS / REVISIONS

SCALE 0 30 60 90 FEET

BR 1-366 ON N399 CHESAPEAKE CITY ROAD OVER GUTHRIE RUN

CONTRACT	BRIDGE NO. 1-366
T201007102	DESIGNED BY: PAM
COUNTY	CHECKED BY:
NEW CASTLE	

CONSTRUCTION PLAN

SHEET NO. 5
TOTAL SHTS. 19