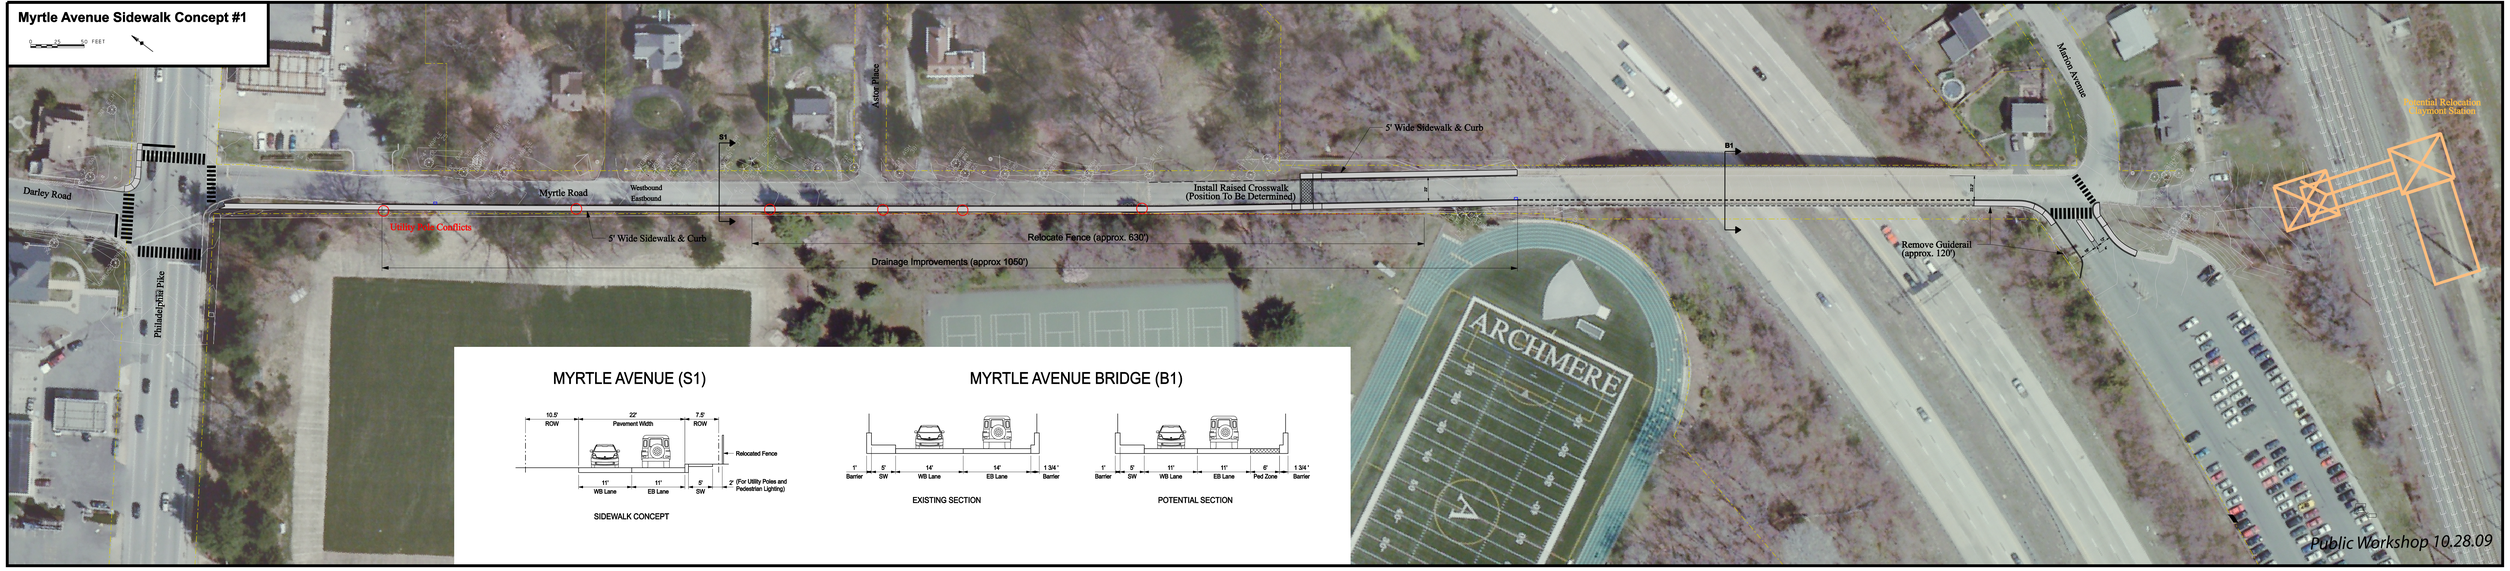
Myrtle Avenue Sidewalk Concept #1
0 25 50 FEET
Darley Road
Philadelphia Pike
Myrtle Road
Westbound
Eastbound
Aster Place
Marion Avenue
S1
B1
5' Wide Sidewalk & Curb
Install Raised Crosswalk
(Position To Be Determined)
Utility Pole Conflicts
5' Wide Sidewalk & Curb
Relocate Fence (approx. 630')
Drainage Improvements (approx 1050')
Remove Guiderail
(approx. 120')
Potential Relocation
(Fairmont Station)
ARCHMERE
MYRTLE AVENUE (S1)
10.5'
ROW
22'
Pavement Width
7.5'
ROW
Relocated Fence
11'
WB Lane
11'
EB Lane
5'
SW
2' (For Utility Poles and
Pedestrian Lighting)
SIDEWALK CONCEPT
MYRTLE AVENUE BRIDGE (B1)
1'
Barrier
5'
SW
14'
WB Lane
14'
EB Lane
1 3/4"
Barrier
EXISTING SECTION
1'
Barrier
5'
SW
11'
WB Lane
11'
EB Lane
6'
Ped Zone
1 3/4"
Barrier
POTENTIAL SECTION
Public Workshop 10.28.09