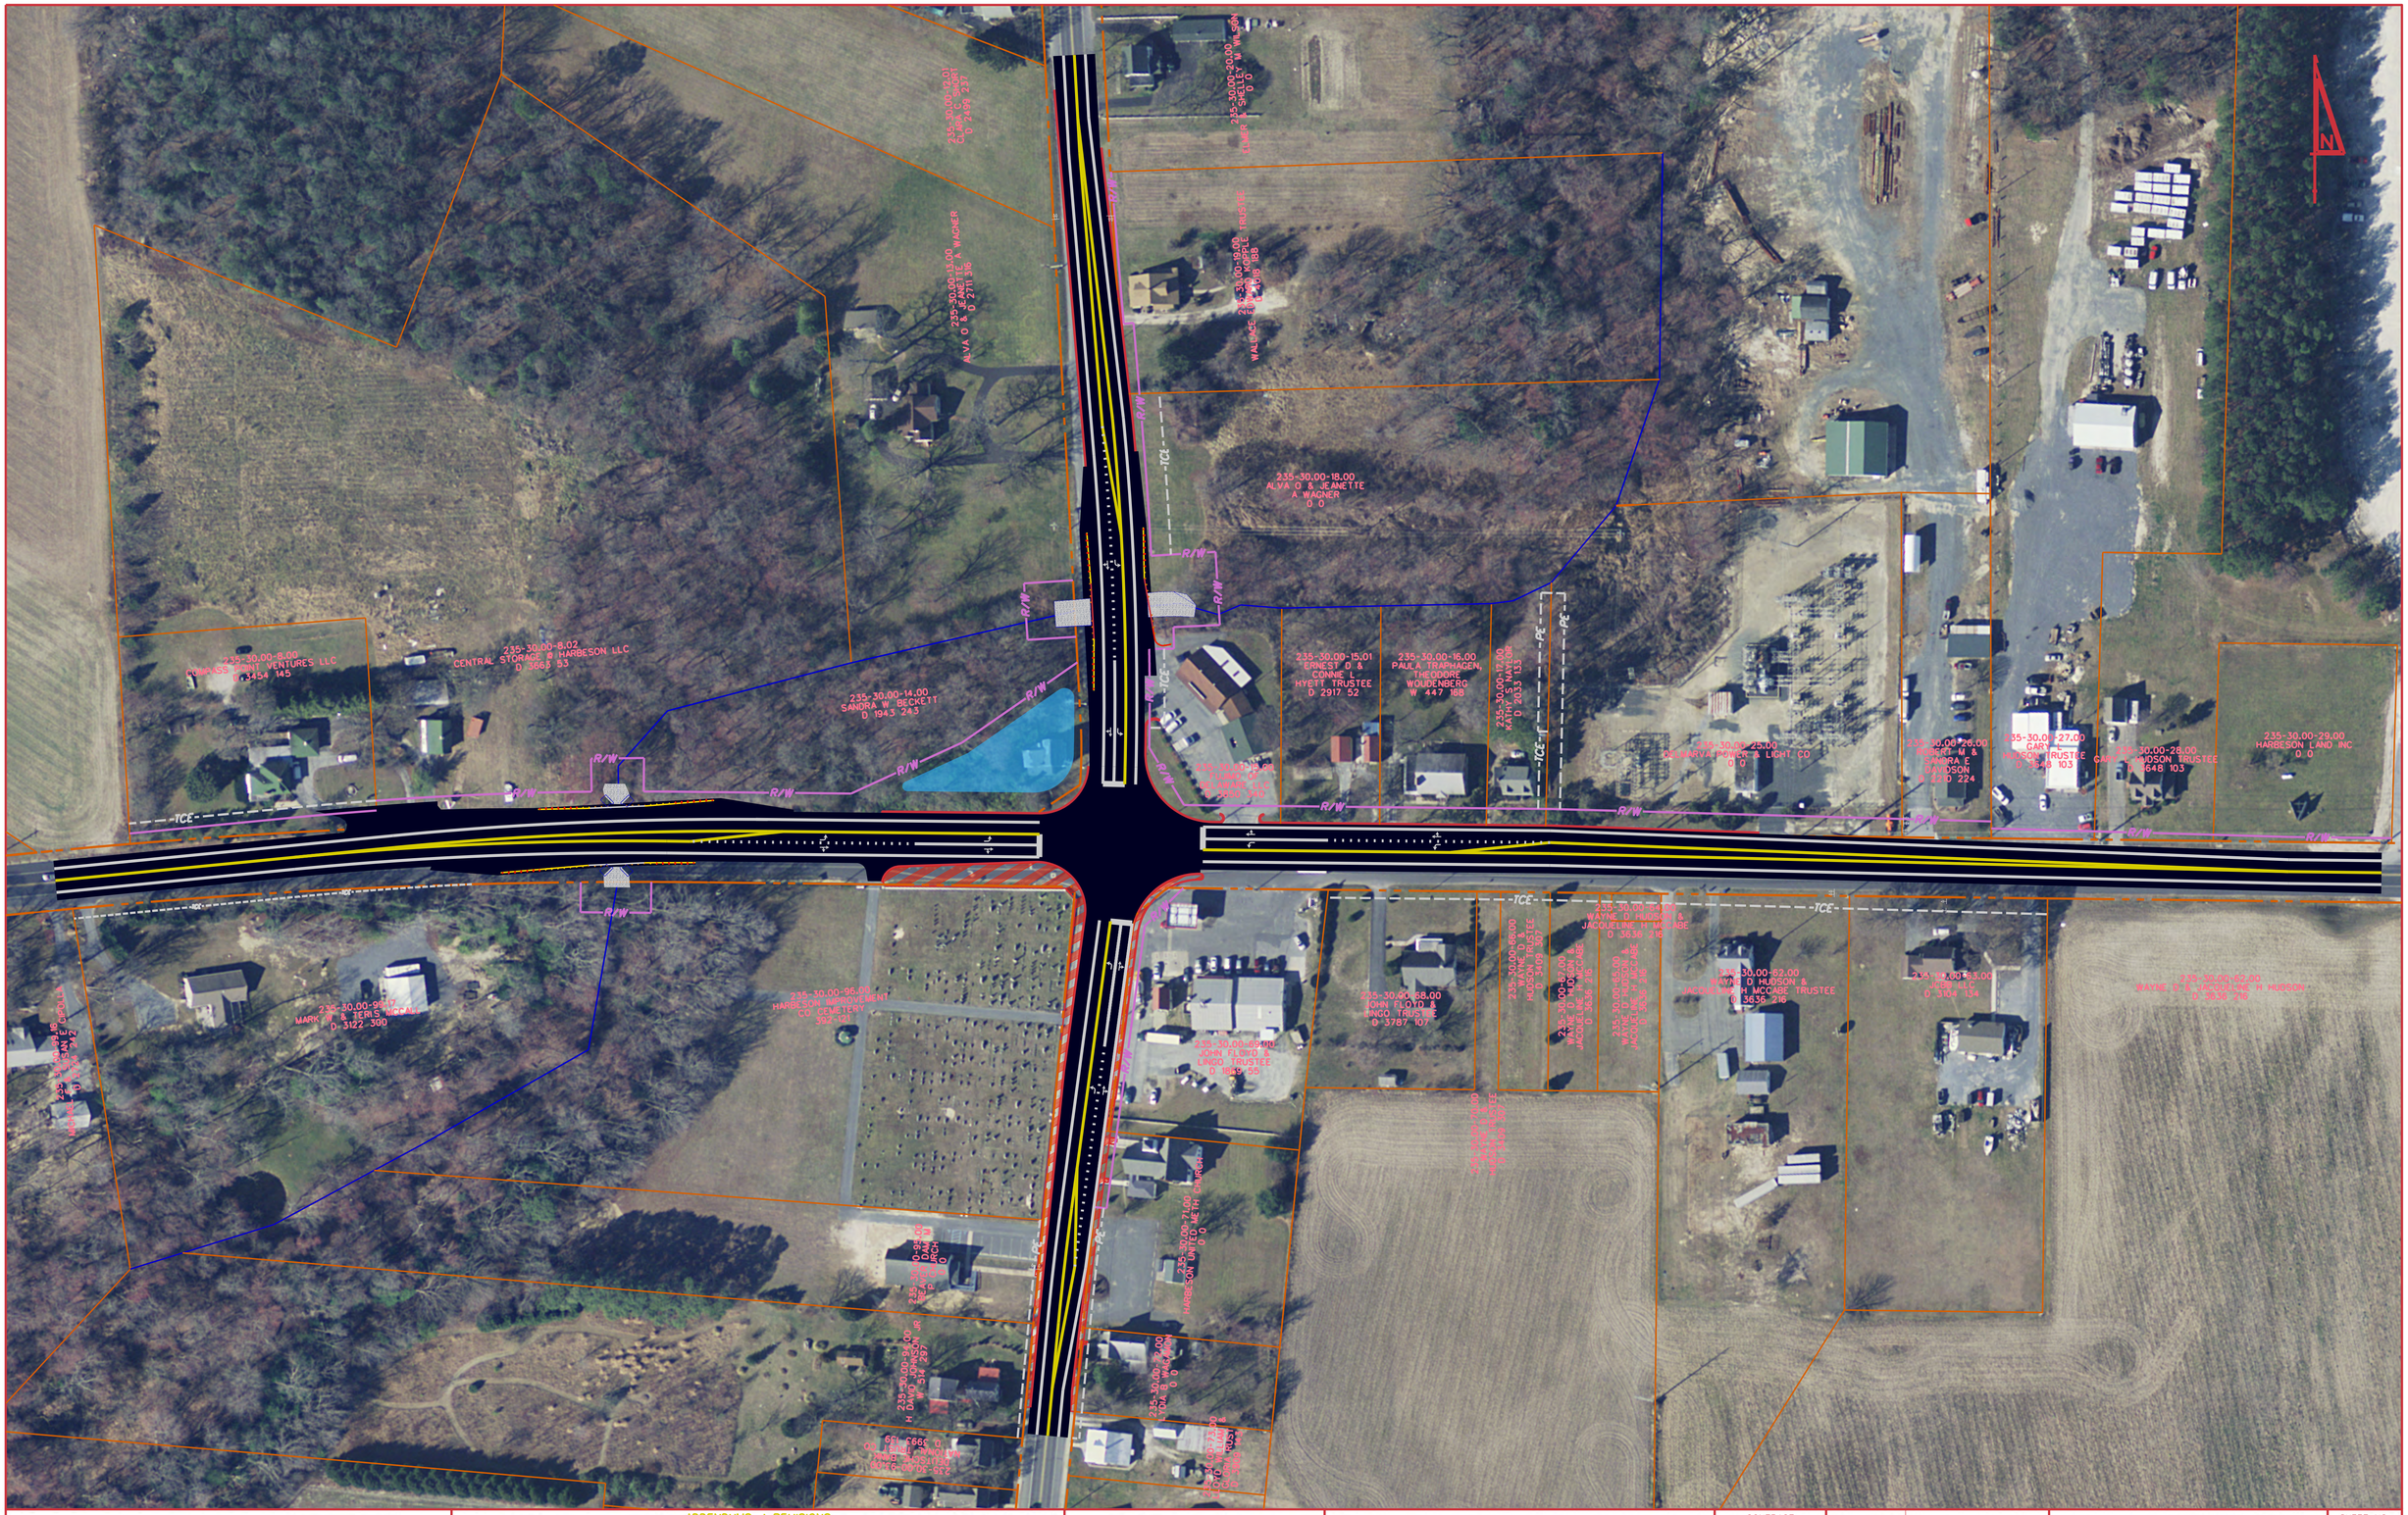

DELAWARE
DEPARTMENT OF TRANSPORTATION

ADDENDUMS / REVISIONS

HSIP SUSSEX COUNTY, US 9 & SR 5
INTERSECTION IMPROVEMENTS

CONTRACT	BRIDGE NO.	X
T201100901	DESIGNED BY:	
COUNTY		
SUSSEX	CHECKED BY:	

PROPOSED DESIGN

SHEET NO.

TOTAL SHTS.

Y:\SUSSEX\018\ROAD\T201100901\WORKSHOP\REVISED PLANS\OVERVIEW.DGN