Scale: 1" = 75'
January 23, 2013

PHASE I
PHASE II

Project Limits

CENTURY ENGINEERING
te
DelDOT

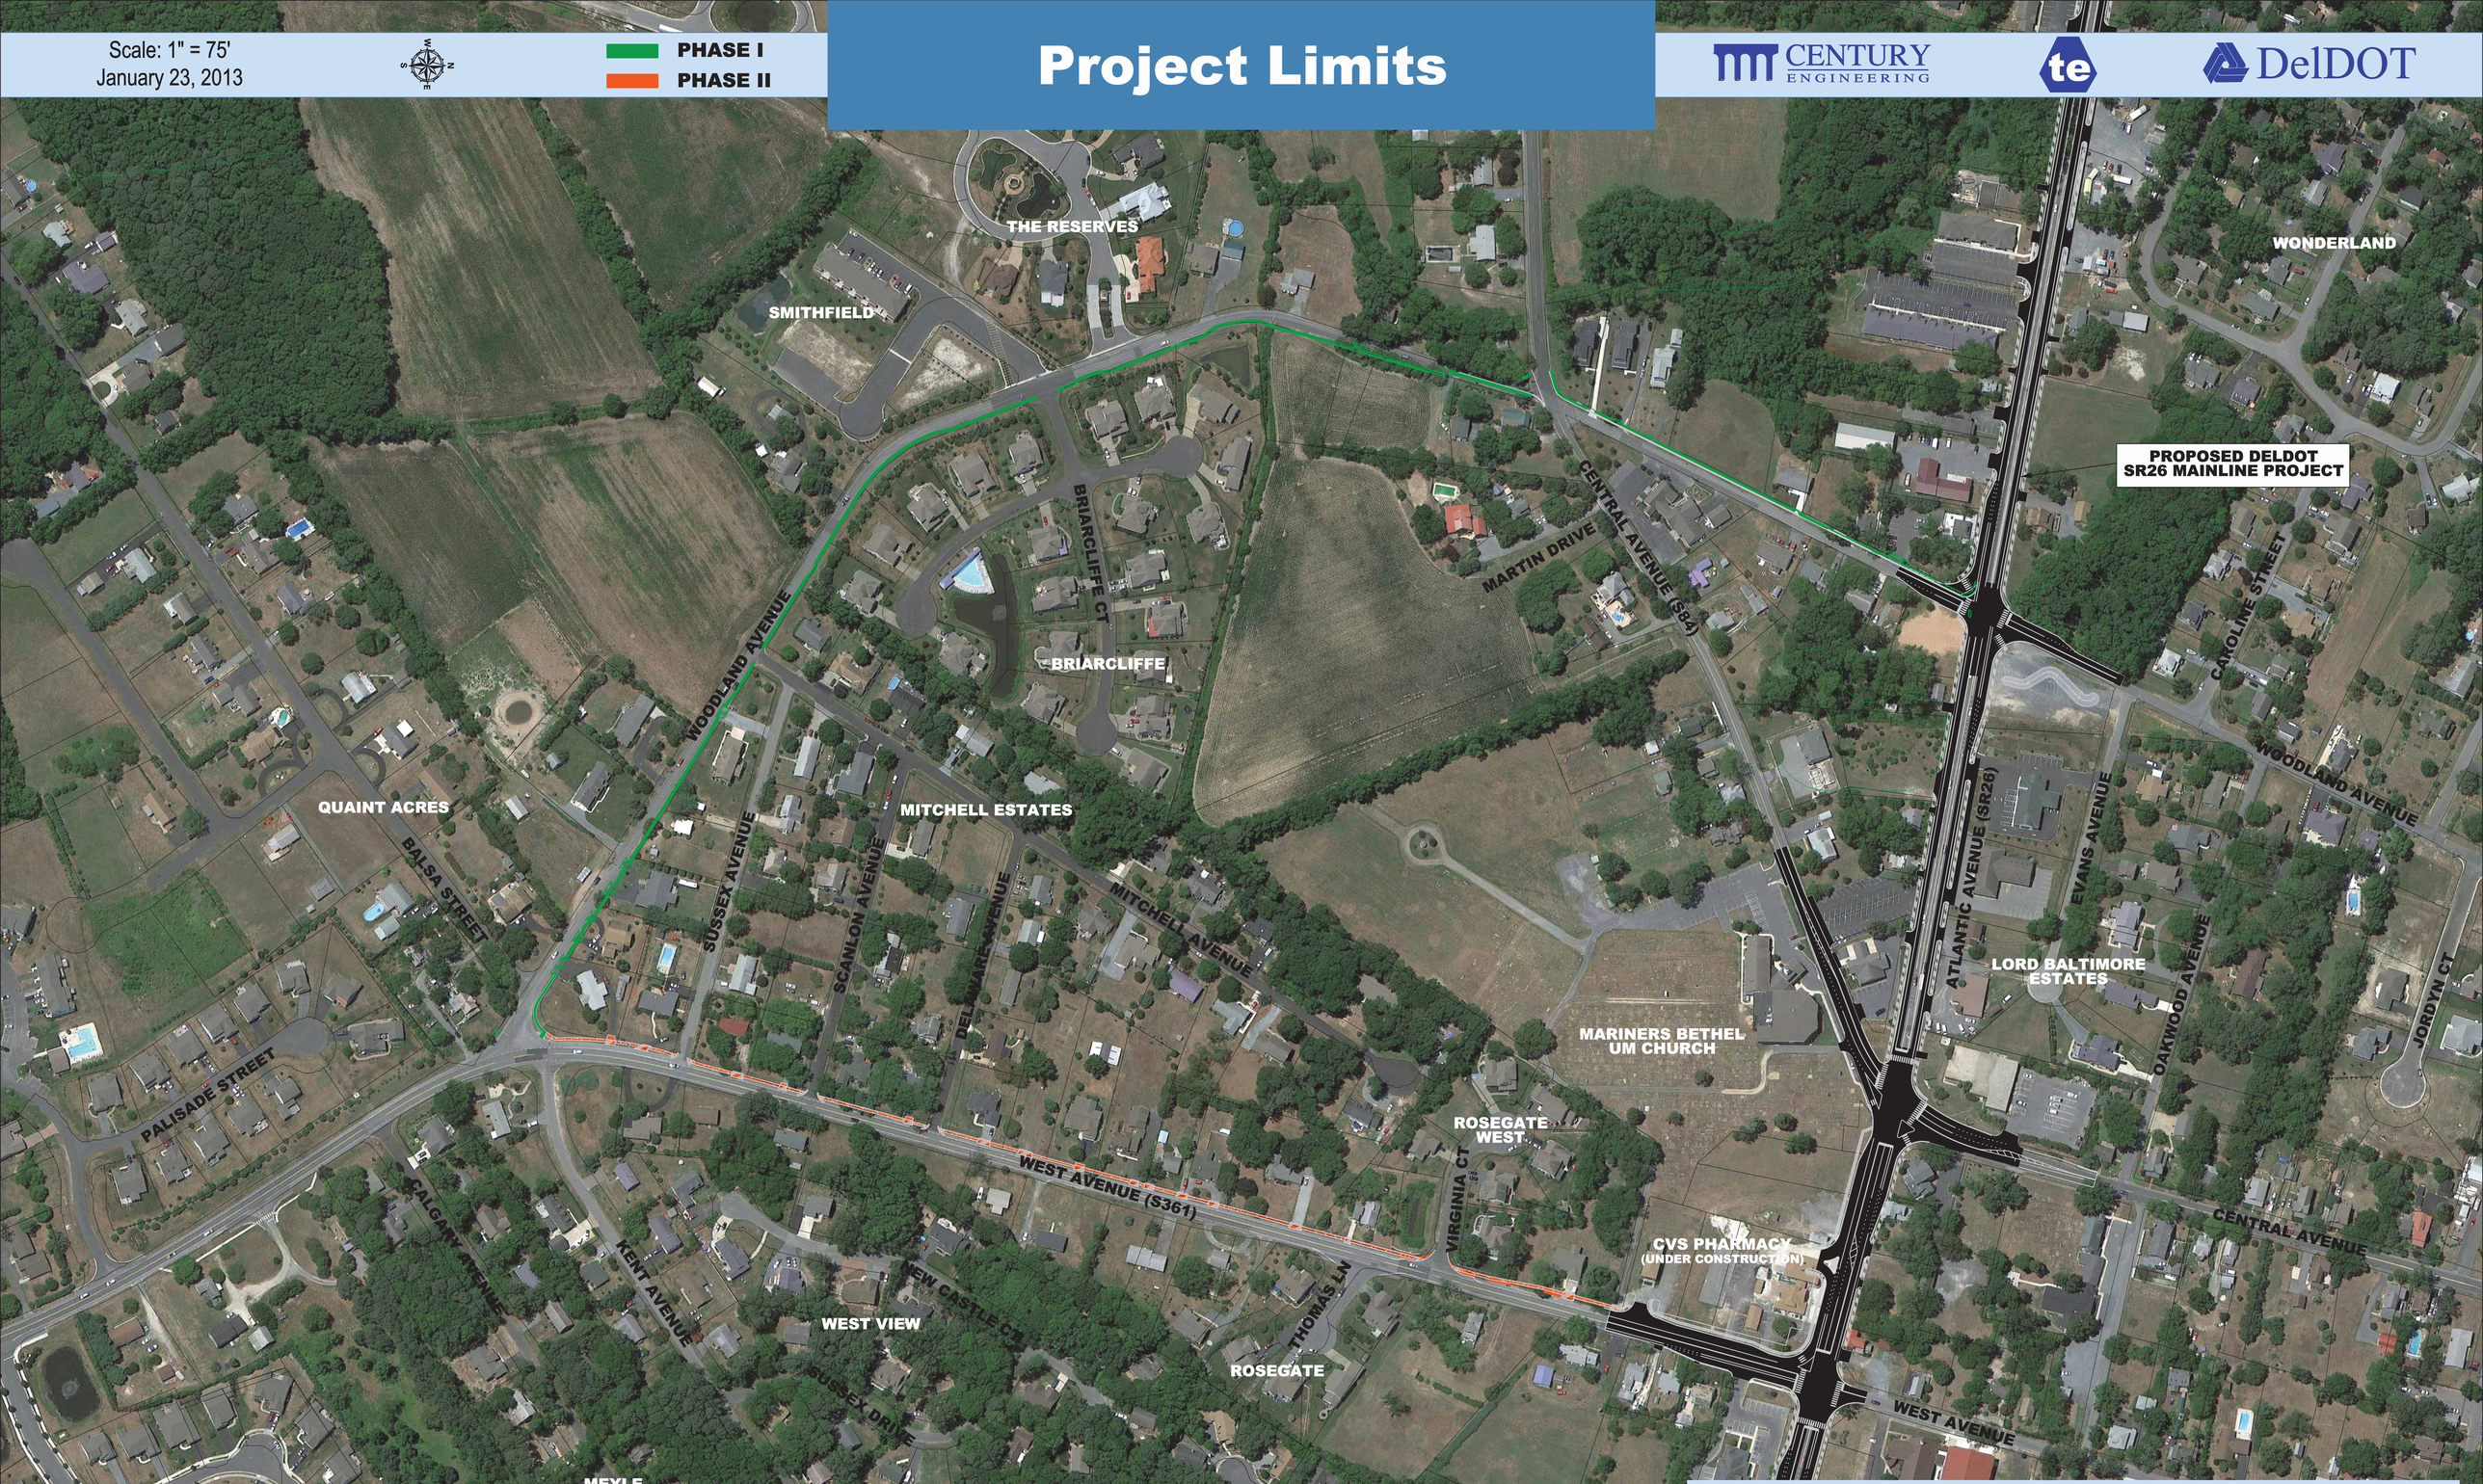

Town of Ocean View
Streetscape Improvements Phase II
Transportation Enhancements Program