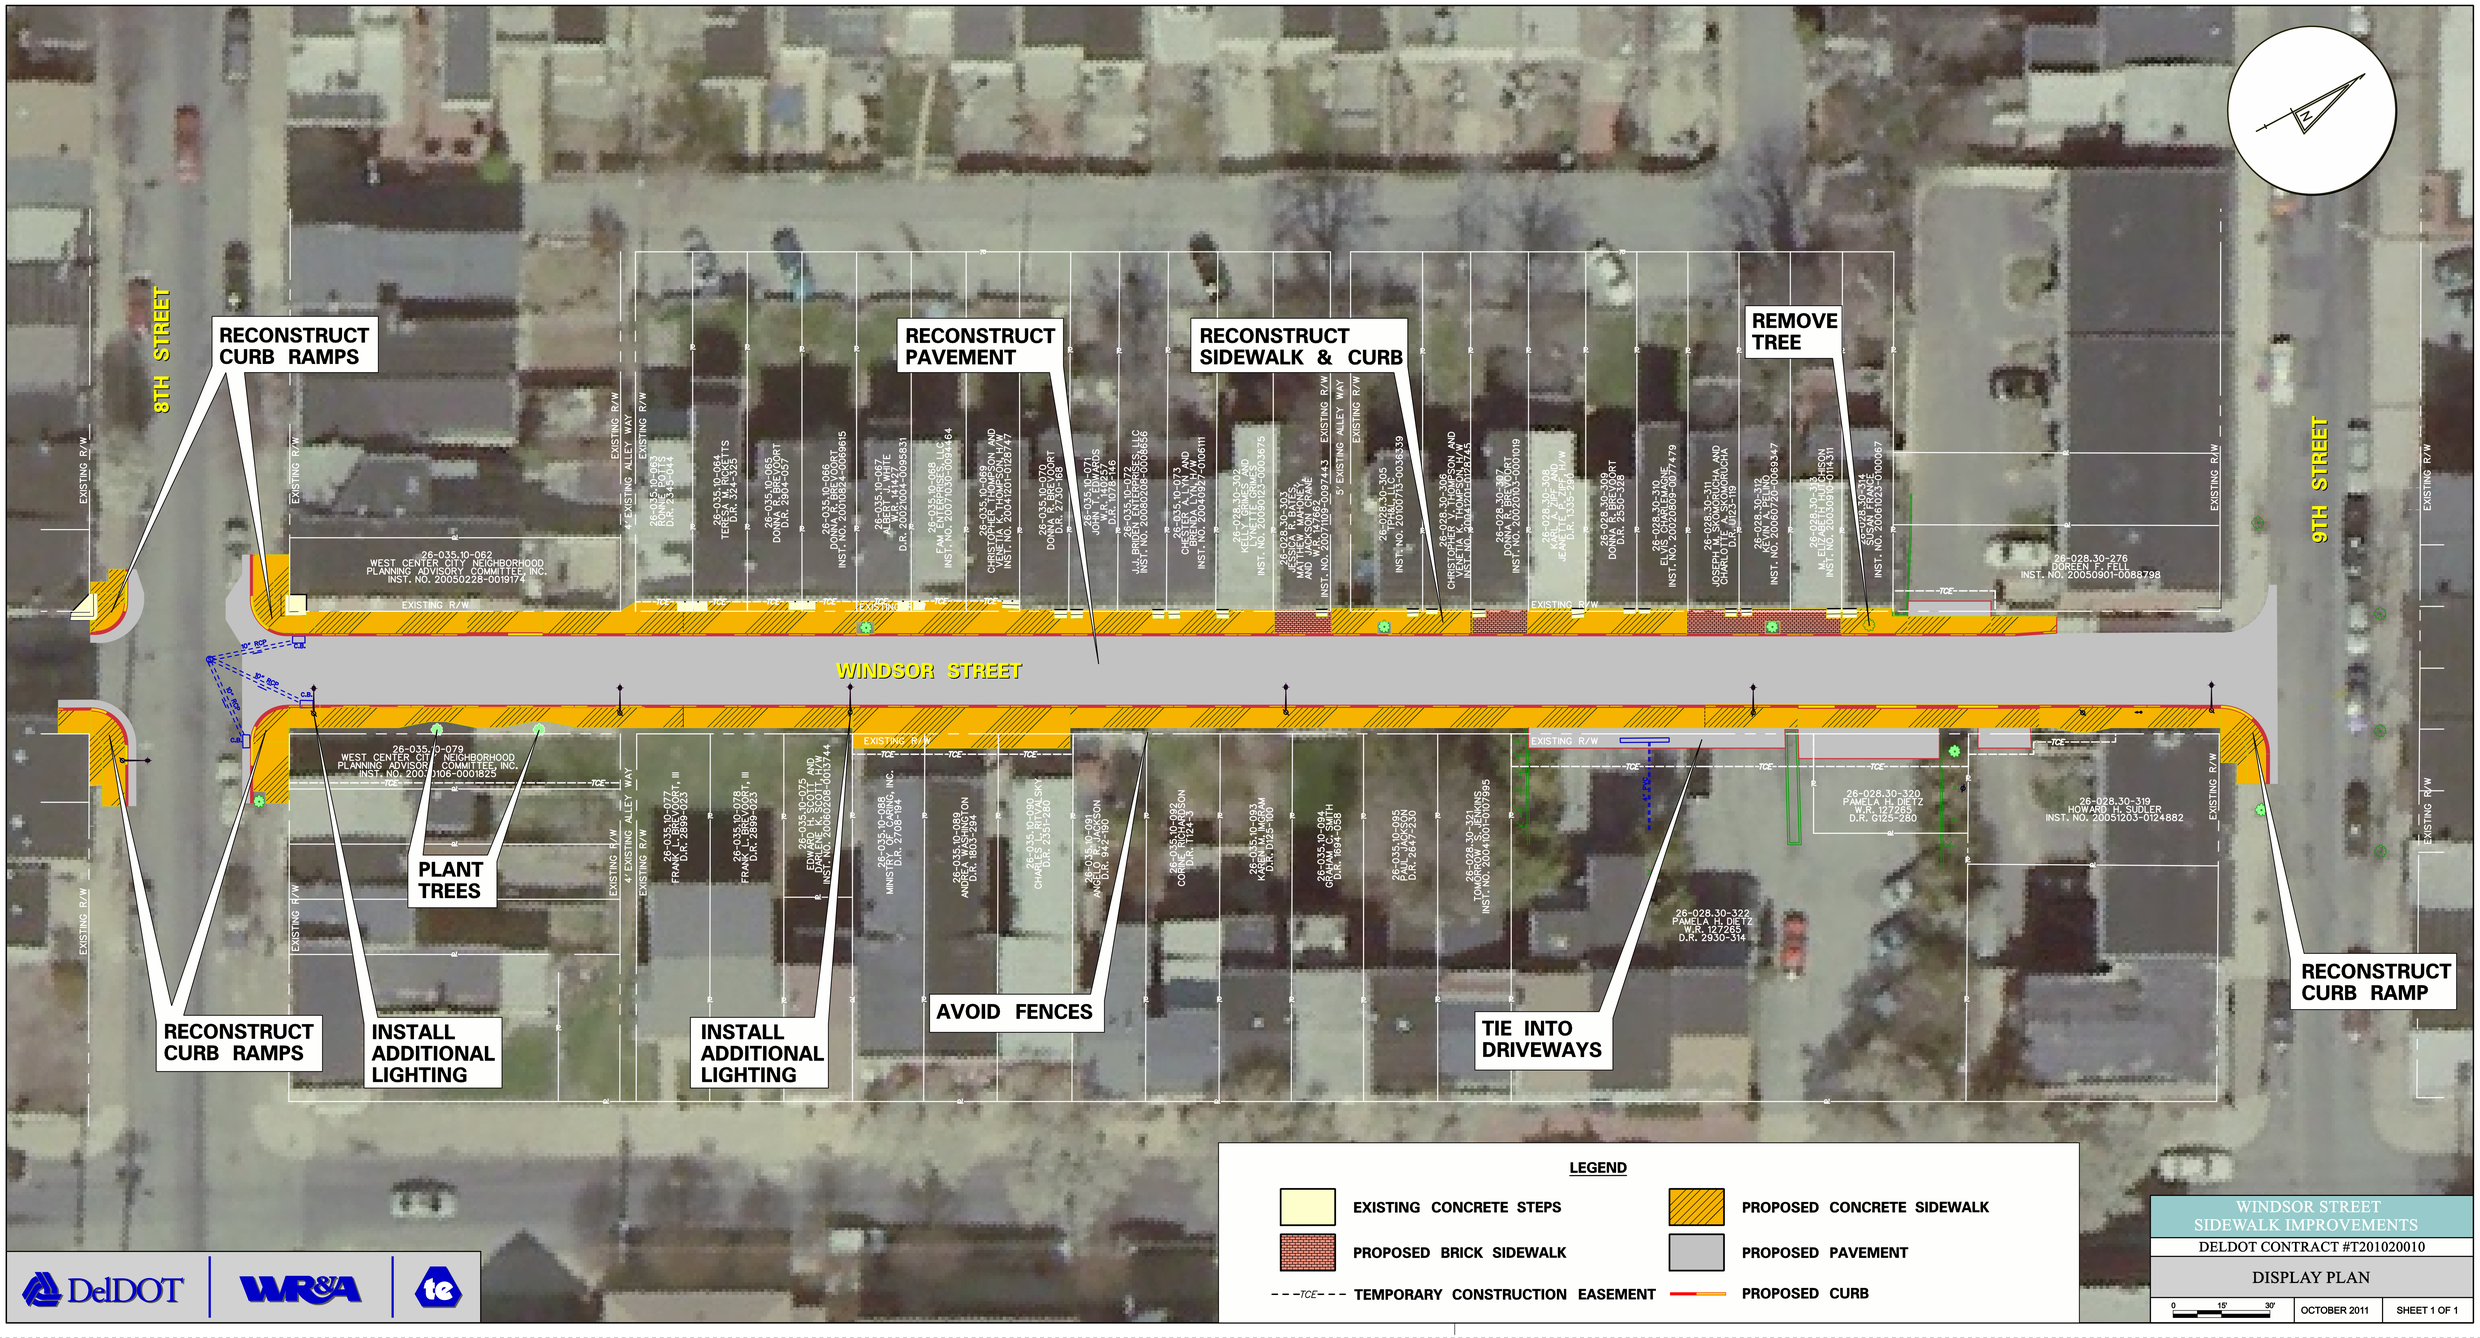
8TH STREET
9TH STREET
WINDSOR STREET
RECONSTRUCT CURB RAMPS
RECONSTRUCT PAVEMENT
RECONSTRUCT SIDEWALK & CURB
REMOVE TREE
PLANT TREES
RECONSTRUCT CURB RAMPS
INSTALL ADDITIONAL LIGHTING
INSTALL ADDITIONAL LIGHTING
AVOID FENCES
TIE INTO DRIVEWAYS
RECONSTRUCT CURB RAMP
LEGEND
EXISTING CONCRETE STEPS
PROPOSED BRICK SIDEWALK
TEMPORARY CONSTRUCTION EASEMENT
PROPOSED CONCRETE SIDEWALK
PROPOSED PAVEMENT
PROPOSED CURB
DelDOT
WR&A
WINDSOR STREET SIDEWALK IMPROVEMENTS
DELDOT CONTRACT #T201020010
DISPLAY PLAN
OCTOBER 2011
SHEET 1 OF 1