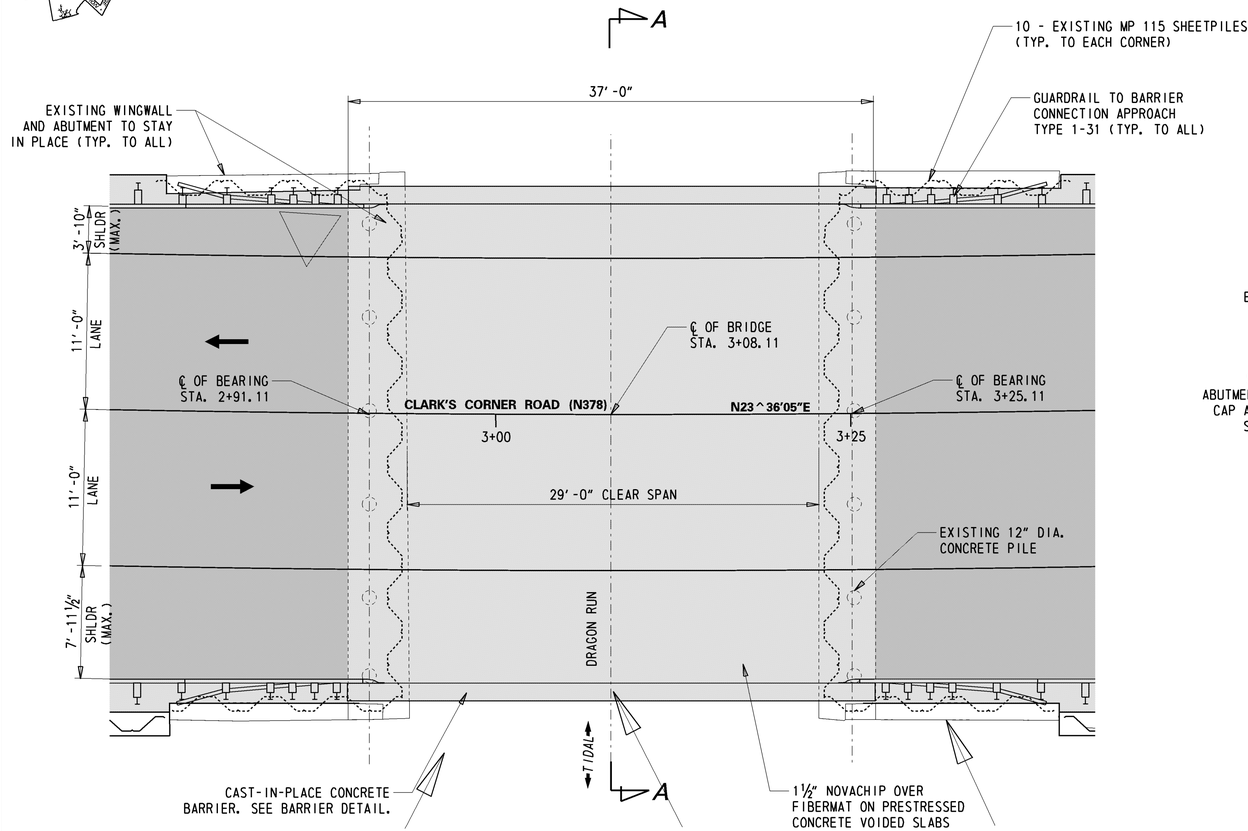

PLAN

⅛" = 1'-0"

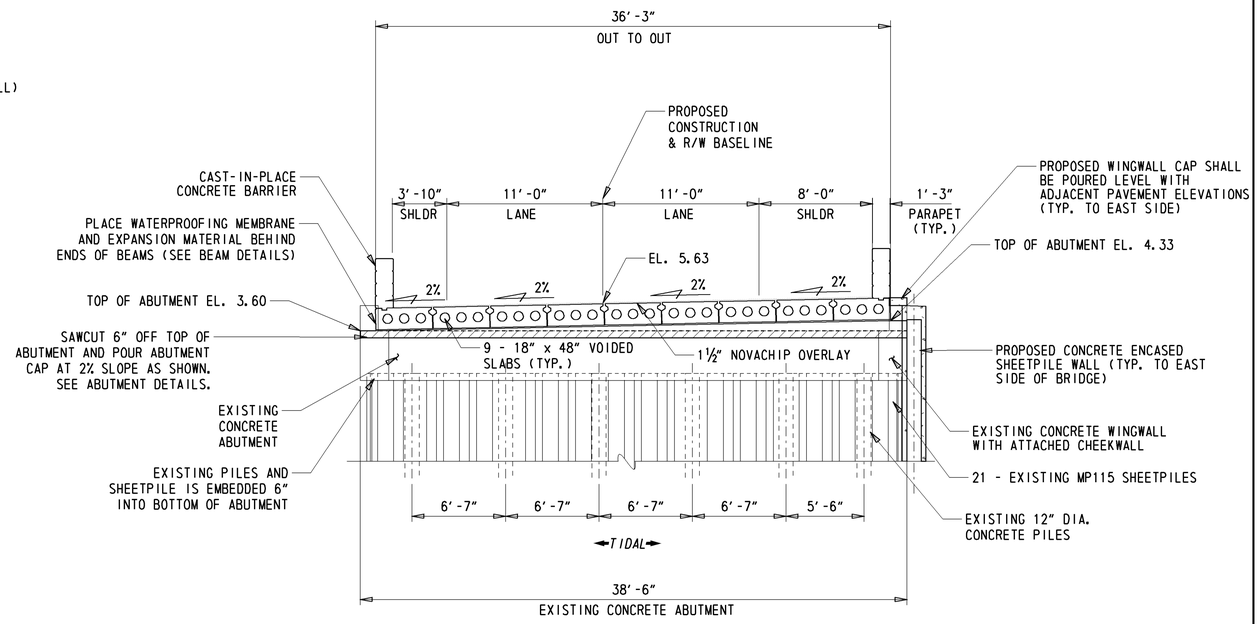

SECTION A-A

⅛" = 1'-0"

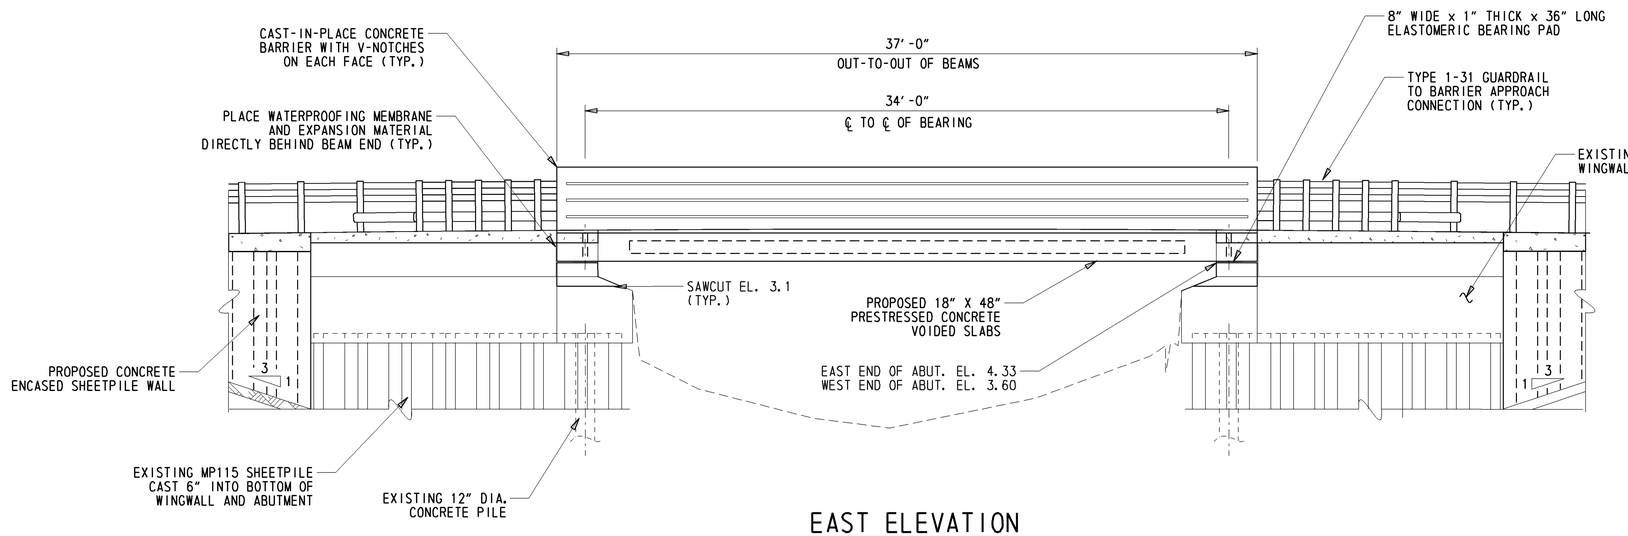

EAST ELEVATION

¼" = 1'-0"

DELAWARE DEPARTMENT OF TRANSPORTATION	ADDENDUMS / REVISIONS	SCALE AS NOTED	BR 1-308 ON N378 CLARK'S CORNER ROAD OVER DRAGON RUN	CONTRACT T201507102	BRIDGE NO. 1-308	PLAN, SECTION, AND ELEVATION	SHEET NO. X
				COUNTY NEW CASTLE	DESIGNED BY: NED / GML		TOTAL SHTS. X
					CHECKED BY: CAS		

Y:\NEWCASTL\BRIDGE\T201507102\PLANS\PE01.DGN