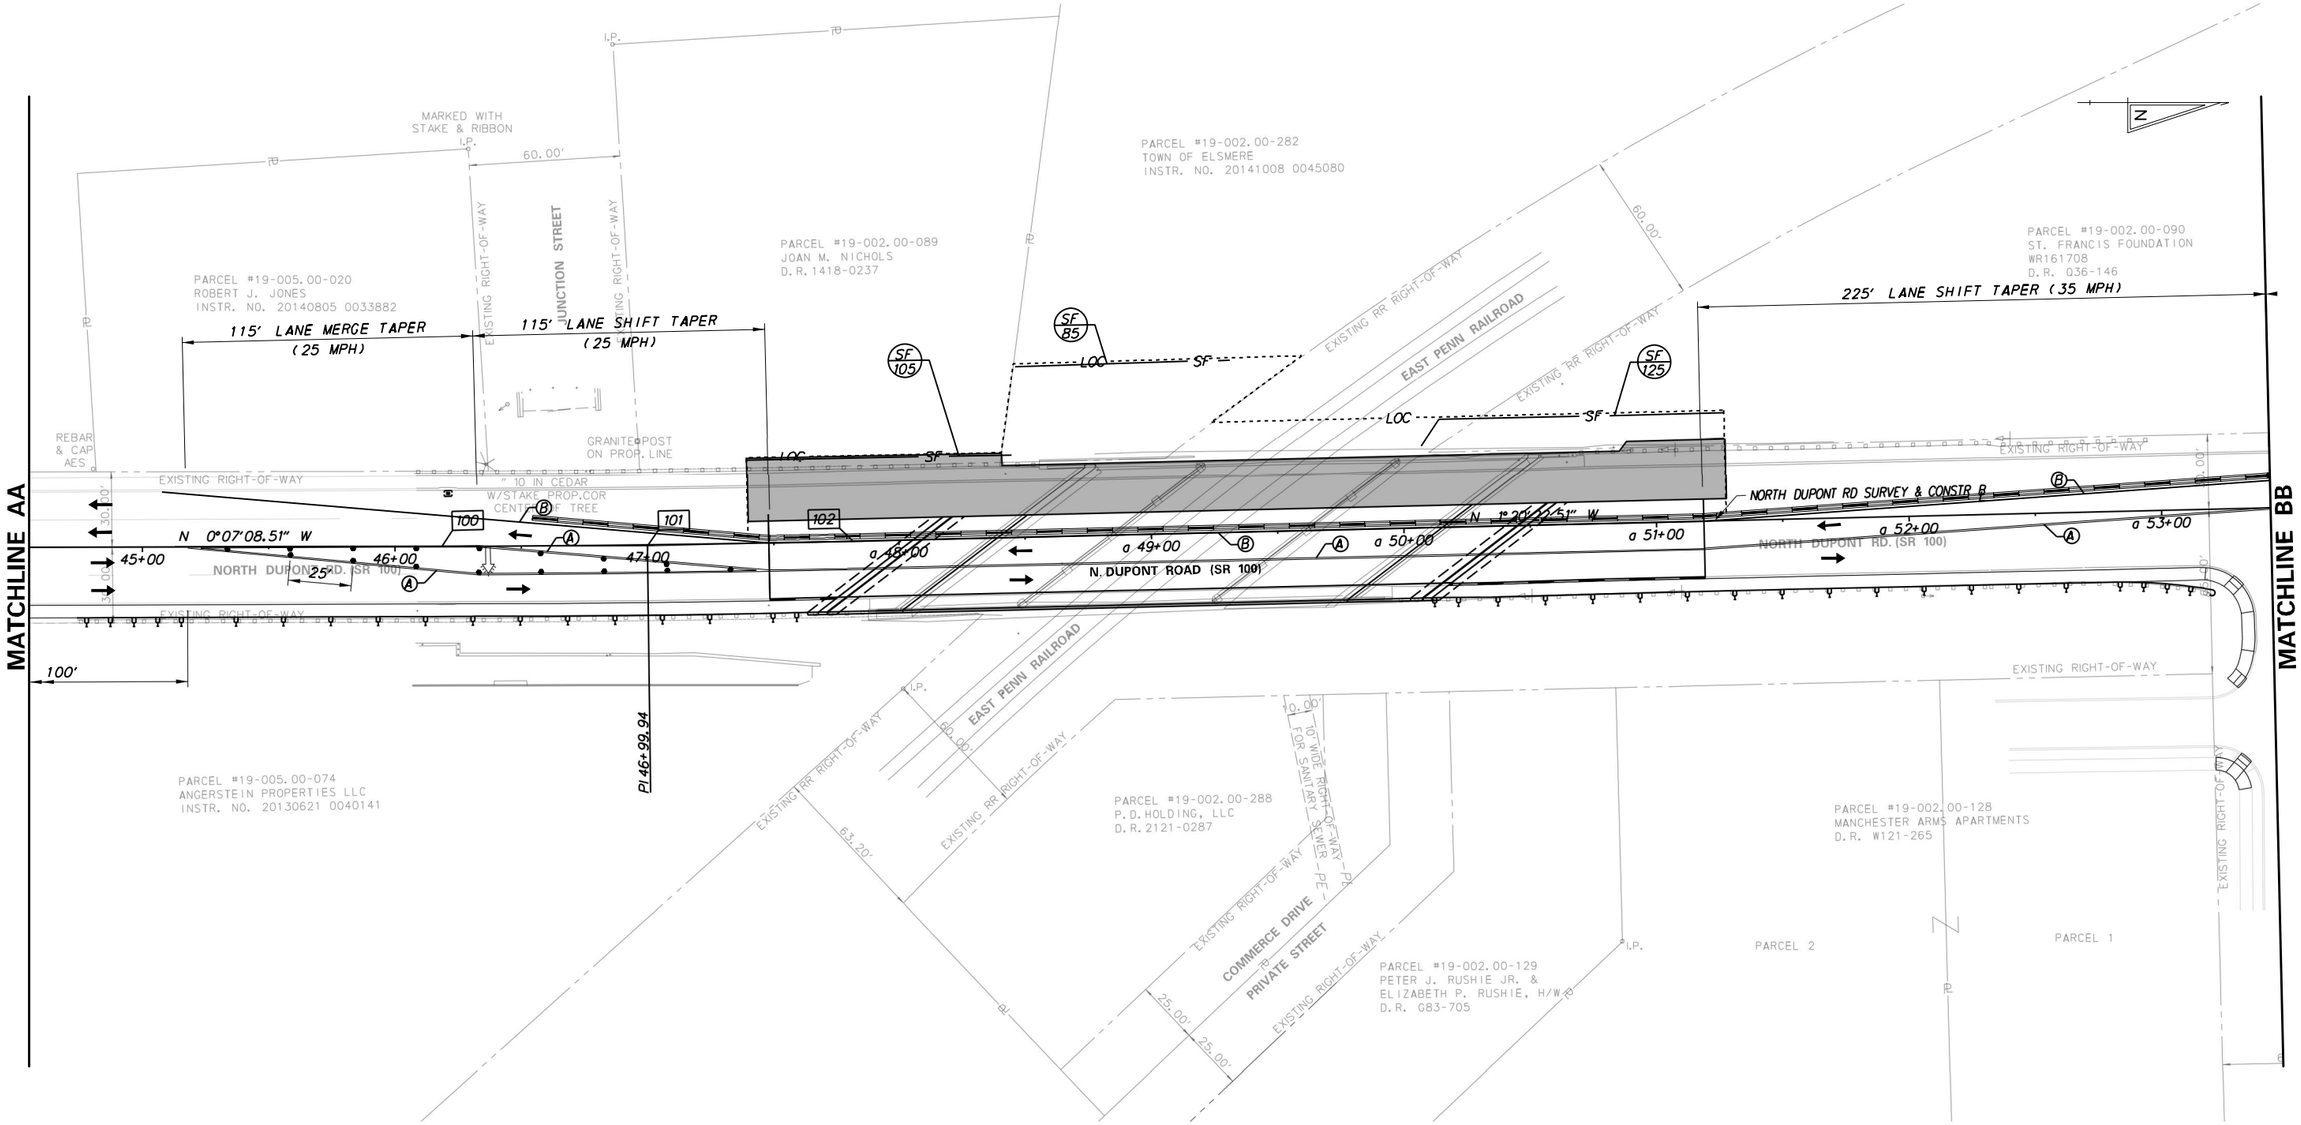

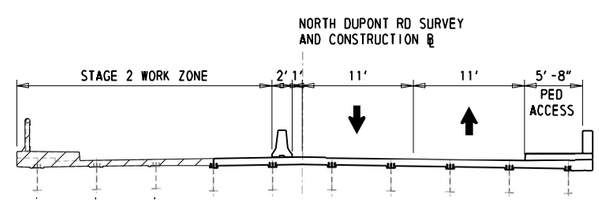

CONSTRUCTION PHASING LEGEND	
	WORK AREA THIS PHASE
	BUFFER ZONE
	PHASING TRAFFIC FLOW ARROW
	WARNING SIGN
	PLASTIC DRUM
	ARROW PANEL
	TRUCK MOUNTED ATTENUATOR
	BARRICADE, TYPE 3
4	4" YELLOW TEMPORARY PAVEMENT STRIPING
8	4" WHITE TEMPORARY PAVEMENT STRIPING

LAST REVISED: 10/06/2015
P:\60323054 DELDOT AGR 1672 BDS\T07 - REHAB BR. 1-634\900 CAD\20 SHEETS\CIVIL\CS03.DGN

DELAWARE DEPARTMENT OF TRANSPORTATION

ADDENDUMS / REVISIONS

SCALE 0 30 60 90 FEET

BR 1-634
SR 100 DUPONT ROAD
OVER EAST PENN RR

CONTRACT	BRIDGE NO.	1-634
T201507403	DESIGNED BY:	DRS
COUNTY	CHECKED BY:	JLC
NEW CASTLE		

CONSTRUCTION PHASING, MAINTENANCE OF TRAFFIC, EROSION CONTROL PLANS STAGE 2 SHEET 2 OF 3

SHEET NO.
57
TOTAL SHTS.
62