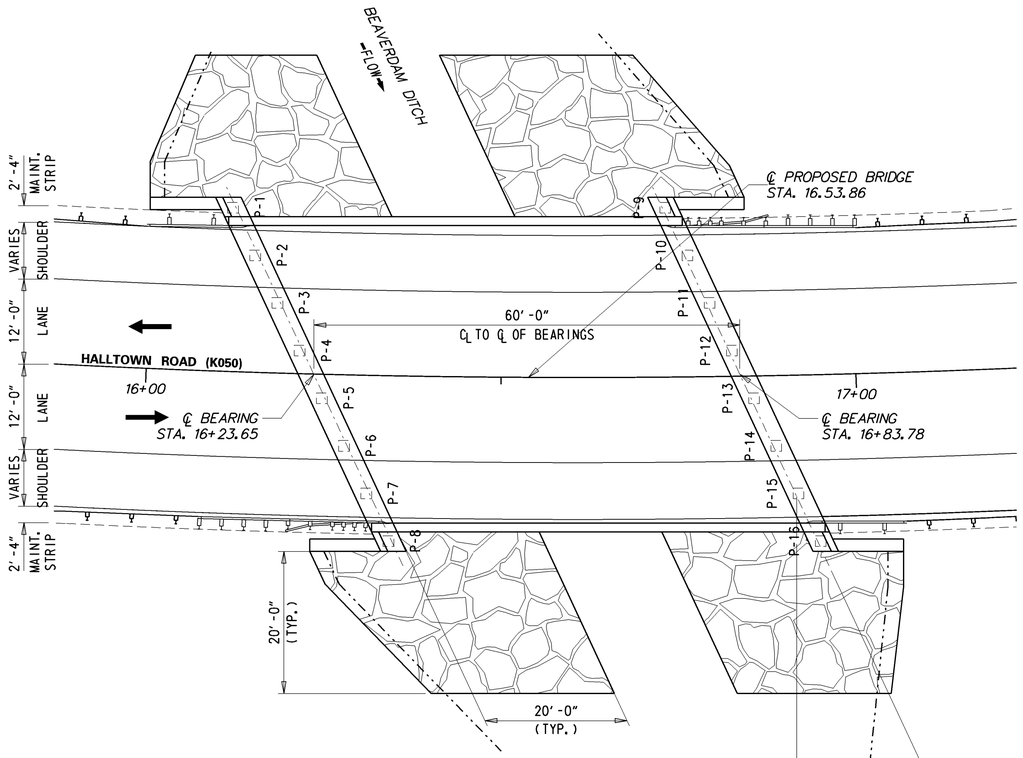

PLAN

1/8" = 1'-0"

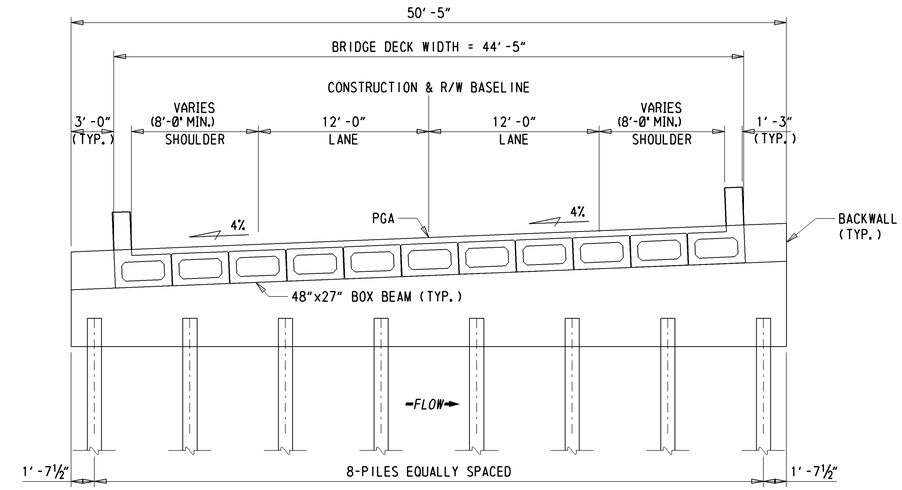

BRIDGE SECTION

1/16" = 1'-0"

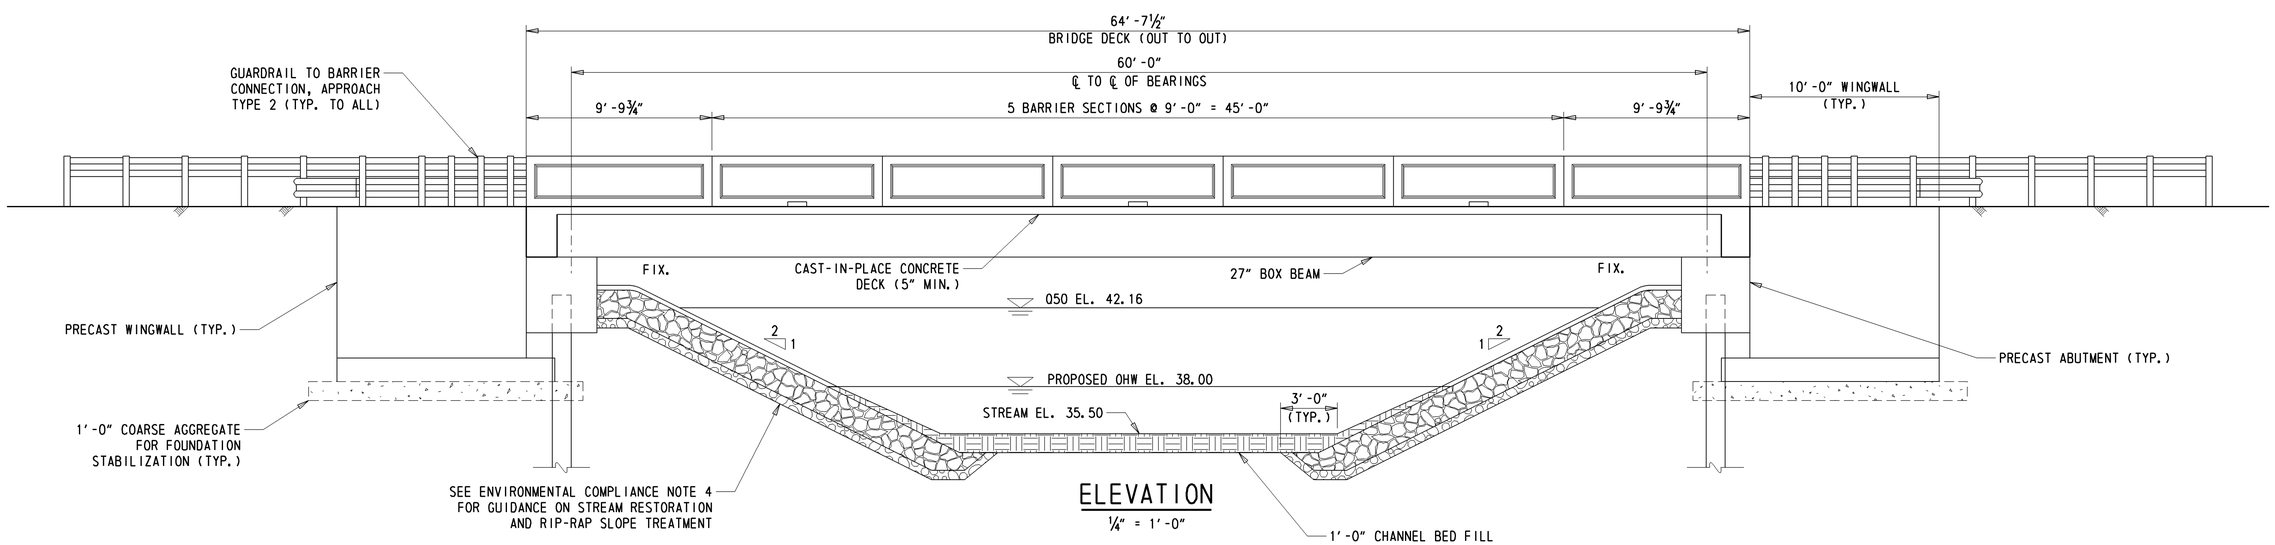

ELEVATION

1/4" = 1'-0"

\\DOTASCADD03\CADD\ACTIVE_DESIGNS\KENT\050\BRIDGE\T201407204\PLANS\PE.DGN

DELAWARE DEPARTMENT OF TRANSPORTATION	ADDENDUMS / REVISIONS	SCALE AS NOTED	BR 2-050A ON SR8 HALLTOWN ROAD OVER BEAVERDAM DITCH	CONTRACT T201407402	BRIDGE NO. 2-050A	BRIDGE PLAN, SECTION, AND ELEVATION	SHEET NO. 9
				COUNTY KENT	DESIGNED BY: PFE		TOTAL SHTS. 18
					CHECKED BY: EM		