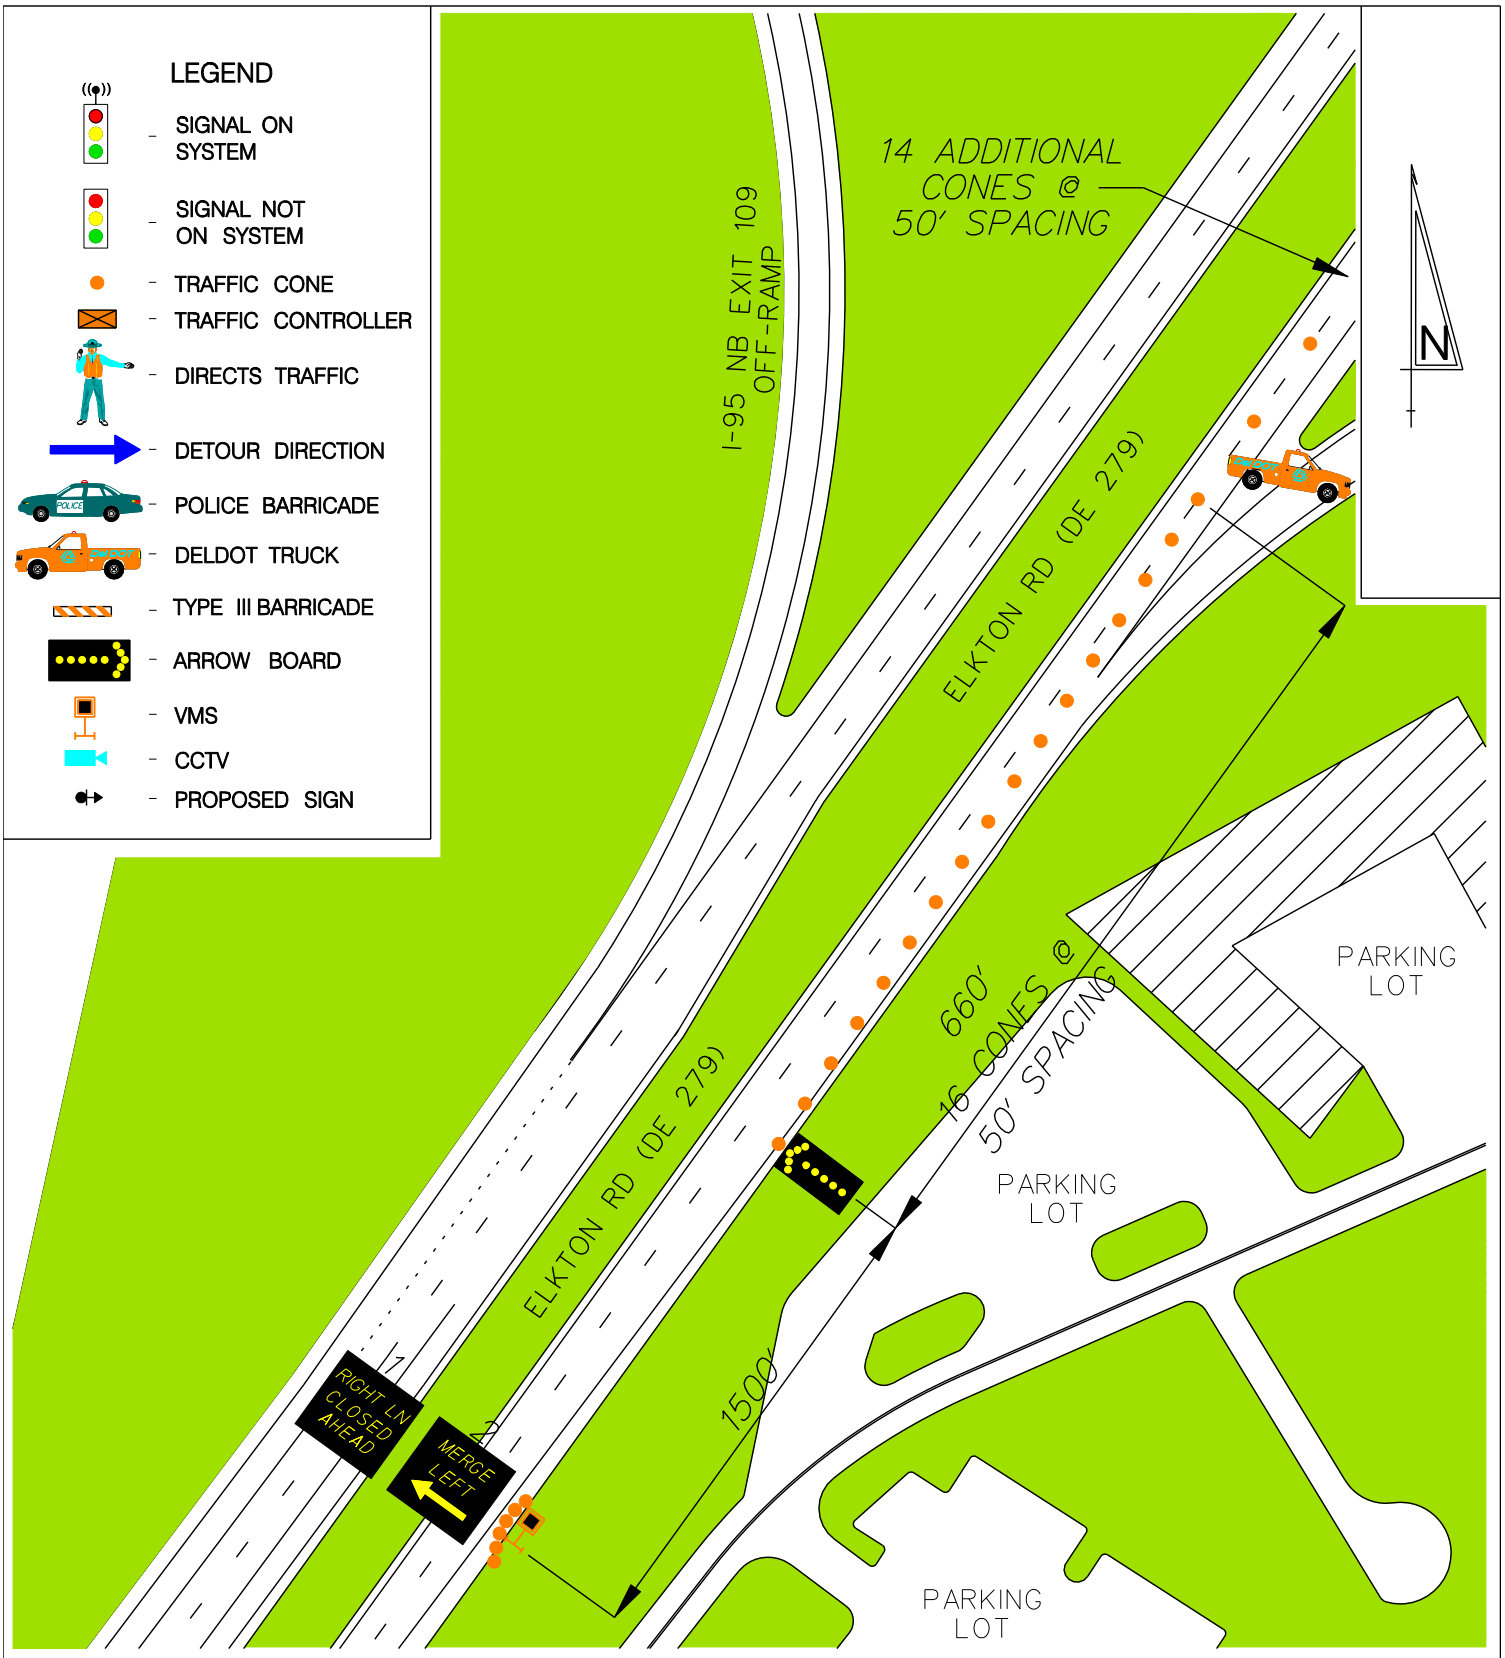

EQUIPMENT/PERSONNEL TOTALS	
TRAFFIC CONES	38
ARROW BOARDS	1
VMS	1
POLICE VEHICLES	–
DELDOT TRUCKS	1
TYPE 3 BARRICADES	–
DETOUR SIGN EXIST. POST	–
DETOUR SIGN W/SUPPORT	–
PERSONNEL (DIRECTING TRAFFIC)	–
RESP. FOR EQUIP. SETUP	DelDOT

BACKGROUND COLOR

ROADWAY | BUILDING | CONCRETE | GRASS

CONE TAPER & TANGENT LENGTHS				
APPROACH	DESCRIPTION	TANGENT	TAPER	CONES
NB DE 279	CLOSE I-95 NB ON-RAMP	800'	660'	32

DRAWING NOT TO SCALE

DETOUR REFERENCE #:
I-95- - -NB00000-00214-1C

CONTROL POINT C:
ELKTON RD (DE 279)
AND I-95 NB ON-RAMP

DATE:	BY:	REFERENCE NUMBER:
MAY 2010	RTR/RAM	C