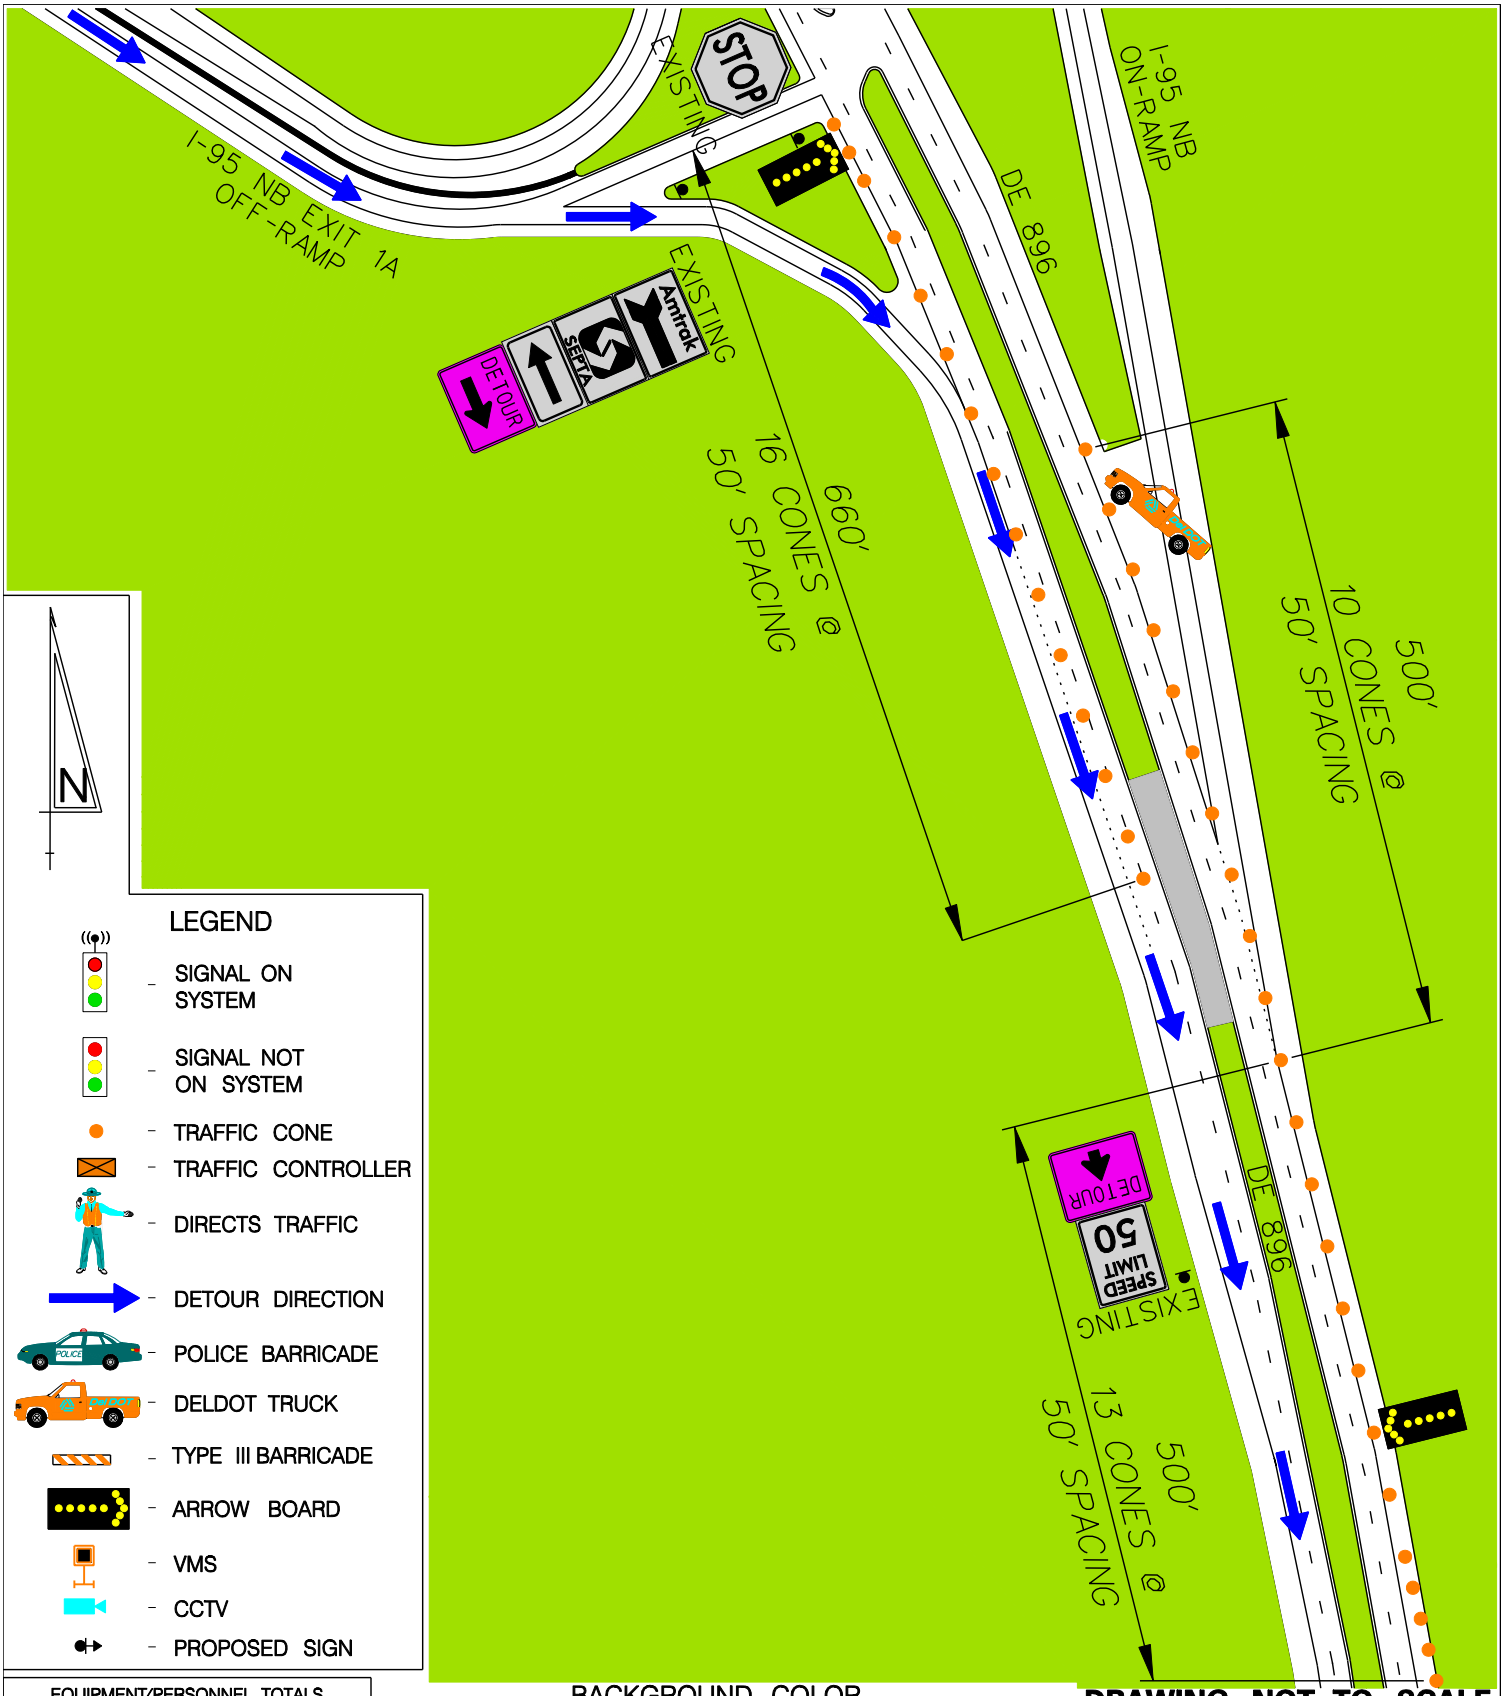

LEGEND

- SIGNAL ON SYSTEM
- SIGNAL NOT ON SYSTEM
- TRAFFIC CONE
- TRAFFIC CONTROLLER
- DIRECTS TRAFFIC
- DETOUR DIRECTION
- POLICE BARRICADE
- DELDOT TRUCK
- TYPE III BARRICADE
- ARROW BOARD
- VMS
- CCTV
- PROPOSED SIGN

EQUIPMENT/PERSONNEL TOTALS	
TRAFFIC CONES	39
ARROW BOARDS	2
VMS	–
POLICE VEHICLES	–
DELDOT TRUCKS	1
TYPE 3 BARRICADES	–
DETOUR SIGN EXIST. POST	2
DETOUR SIGN W/SUPPORT	–
PERSONNEL (DIRECTING TRAFFIC)	–
RESP. FOR EQUIP. SETUP	DelDOT

BACKGROUND COLOR

ROADWAY BUILDING CONCRETE GRASS

CONE TAPER & TANGENT LENGTHS				
APPROACH	DESCRIPTION	TANGENT	TAPER	CONES
NB DE 896	CLOSE I-95 ON-RAMP	500'	500'	23
SB DE 896	CLOSE RIGHT SR 896 THRU LANE	–	660'	16

DRAWING NOT TO SCALE

DETOUR REFERENCE #:
I-95- - -NB00215-00637-1C

CONTROL POINT C:
DELAWARE ROUTE 896 AND I-95 NB ON/OFF-RAMPS

DATE:	BY:	REFERENCE NUMBER:
MAY 2010	RTR/RAM	C