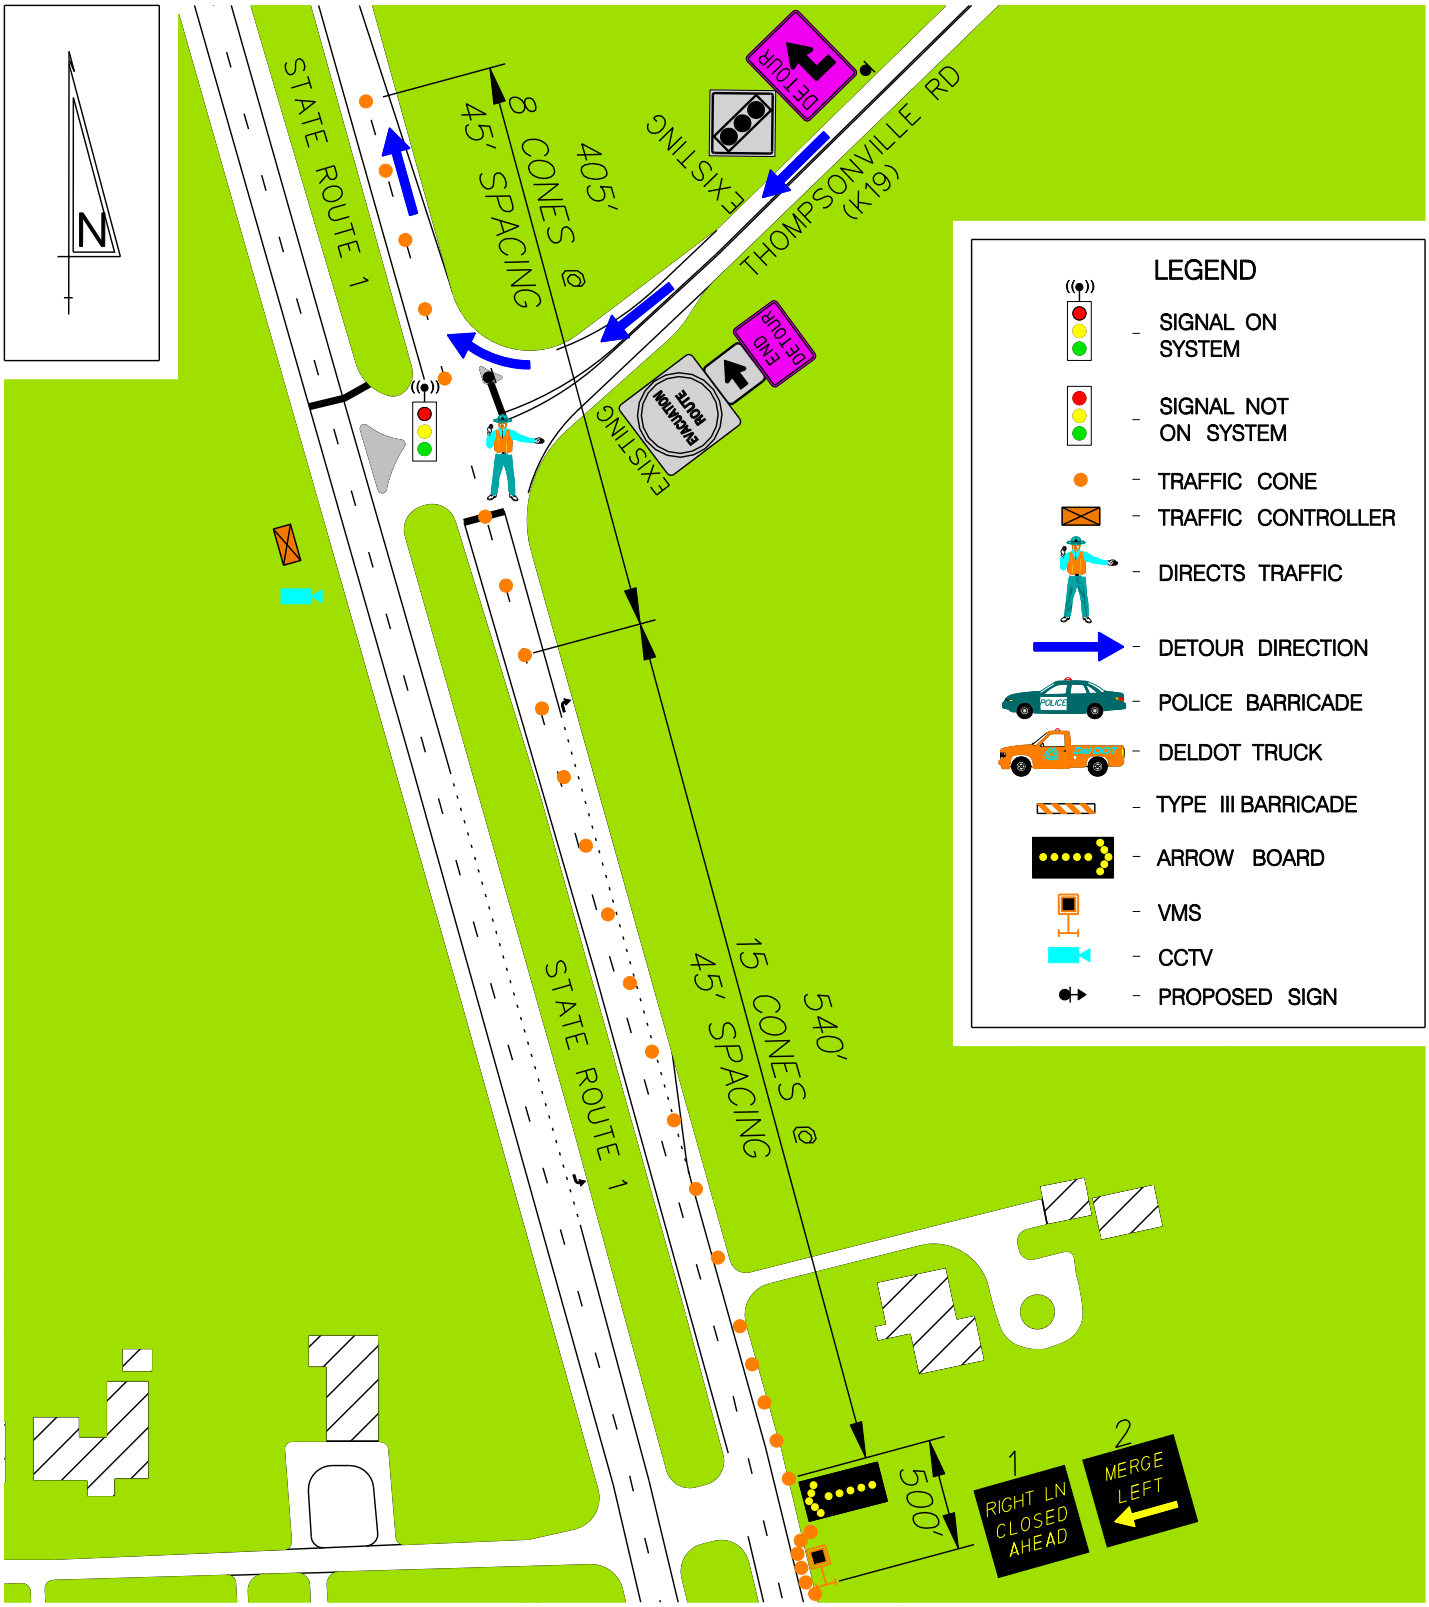

EQUIPMENT/PERSONNEL TOTALS	
TRAFFIC CONES	29
ARROW BOARDS	1
VMS	1
POLICE VEHICLES	–
DELDOT TRUCKS	–
TYPE 3 BARRICADES	–
DETOUR SIGN EXIST. POST	2
DETOUR SIGN W/SUPPORT	–
PERSONNEL (DIRECTING TRAFFIC)	1
RESP. FOR EQUIP. SETUP	DelDOT

BACKGROUND COLOR

ROADWAY BUILDING CONCRETE GRASS

CONE TAPER & TANGENT LENGTHS				
APPROACH	DESCRIPTION	TANGENT	TAPER	CONES
NB SR 1	CLOSE RIGHT THROUGH LANE	405'	540'	23

DRAWING NOT TO SCALE

DETOUR REFERENCE #:

DE1– – – –NB04357–04357–1G

CONTROL POINT G:
SR 1 &
THOMPSONVILLE RD

DATE:	BY:	REFERENCE NUMBER:
APRIL 2010	RTR	G