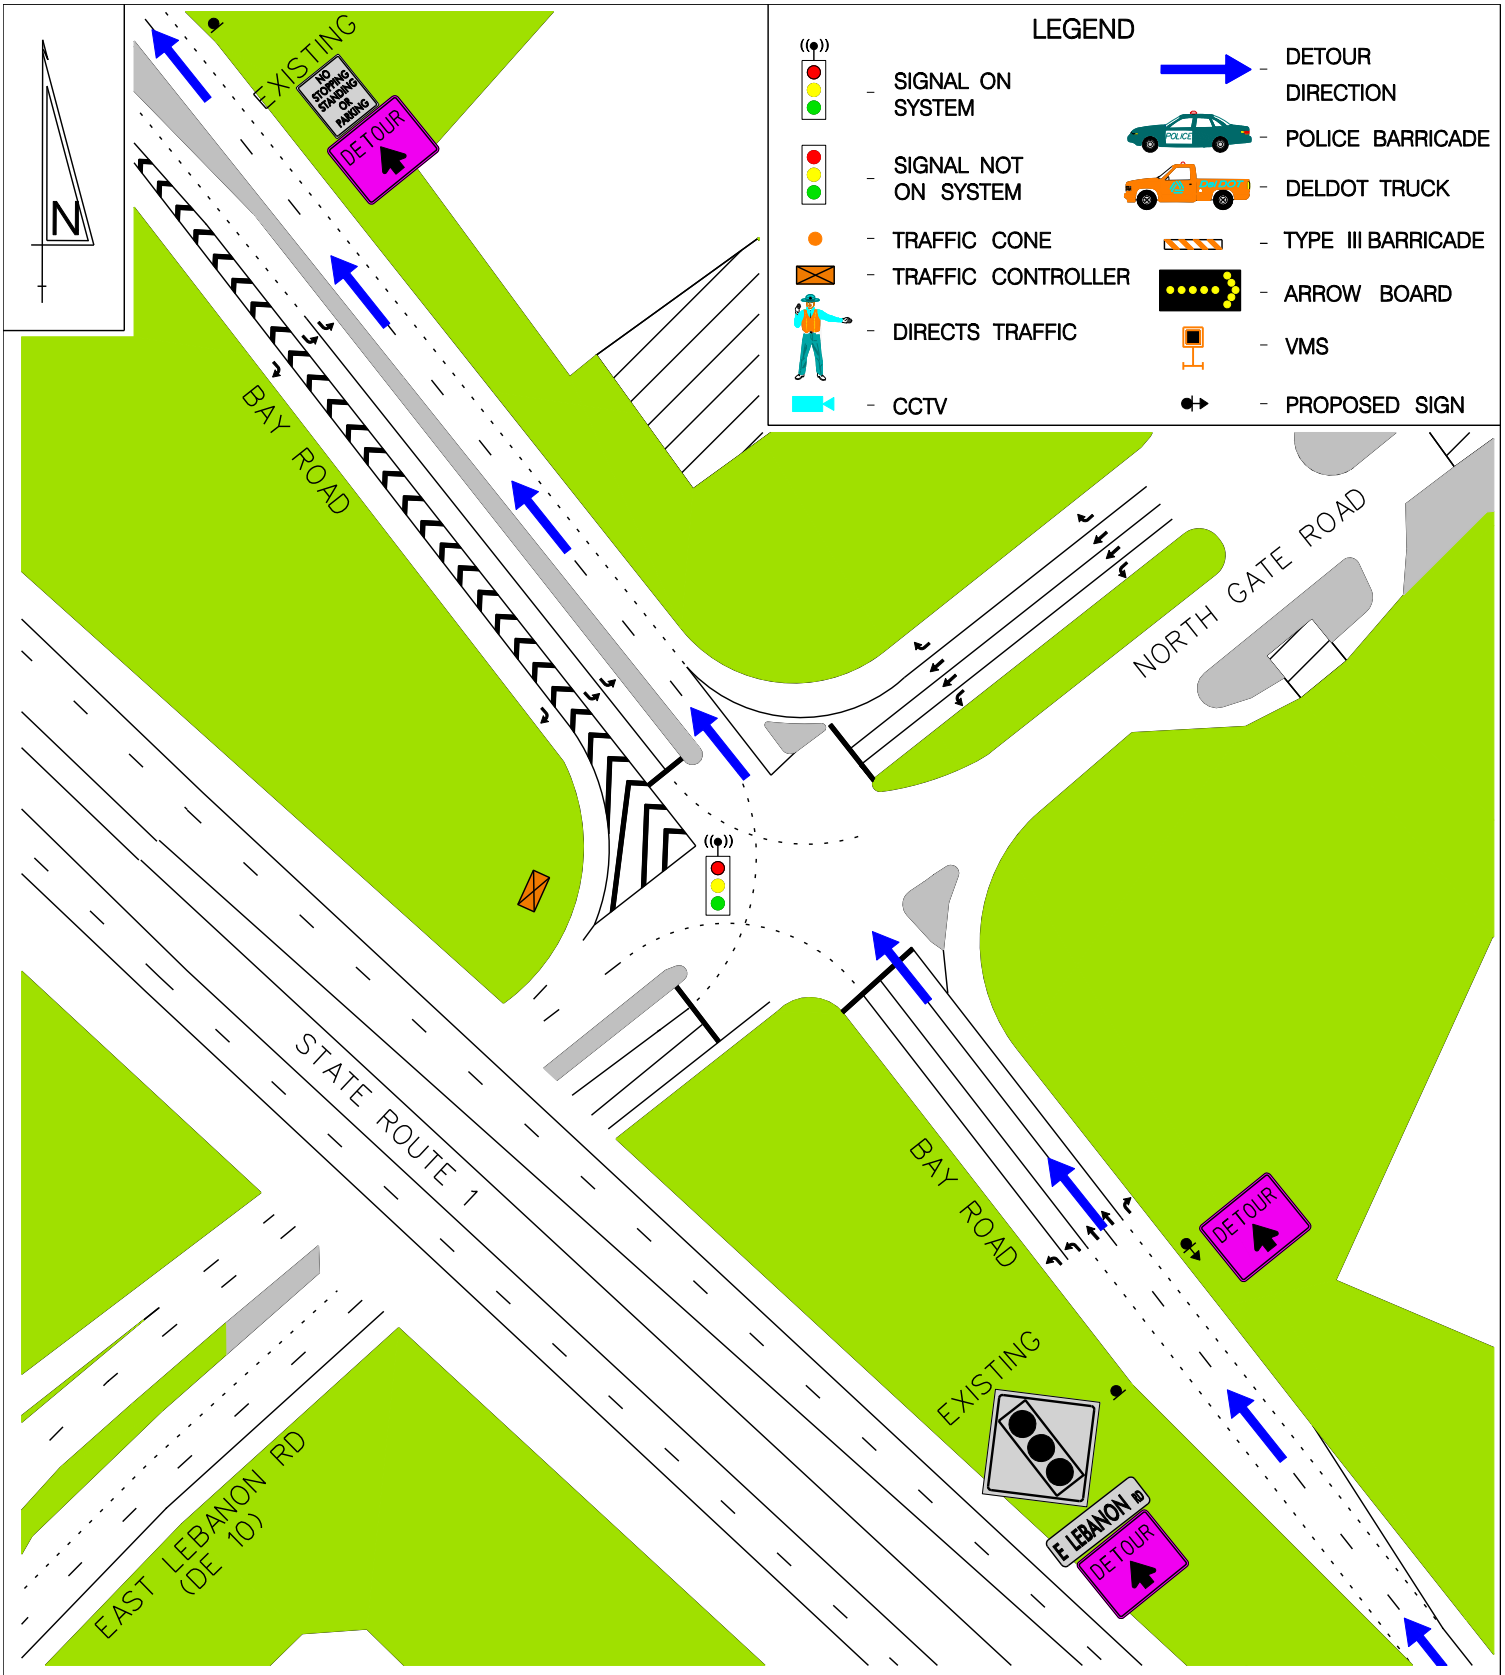


| EQUIPMENT/PERSONNEL TOTALS | |
|---|---|
| TRAFFIC CONES | – |
| ARROW BOARDS | – |
| VMS | – |
| POLICE VEHICLES | – |
| DELDOT TRUCKS | – |
| TYPE 3 BARRICADES | – |
| DETOUR SIGN EXIST. POST | 2 |
| DETOUR SIGN W/SUPPORT | 1 |
| PERSONNEL (DIRECTING TRAFFIC) | – |
| RESP. FOR EQUIP. SETUP | DelDOT |

BACKGROUND COLOR

ROADWAY | BUILDING | CONCRETE | GRASS

| CONE TAPER & TANGENT LENGTHS | | | | |
|---|---|---|---|---|
| APPROACH | DESCRIPTION | TANGENT | TAPER | CONES |
| | | | | |
| | | | | |
| | | | | |
| | | | | |
| | | | | |
| | | | | |

**DRAWING NOT TO SCALE**

**DETOUR REFERENCE #:**
**DE1– – – –NB05972–06081–1B**

**CONTROL POINT B:**
**BAY ROAD AND**
**EAST LEBANON RD (DE 10)**

| DATE: | BY: | REFERENCE NUMBER: |
|---|---|---|
| FEB 2010 | JZ | B |