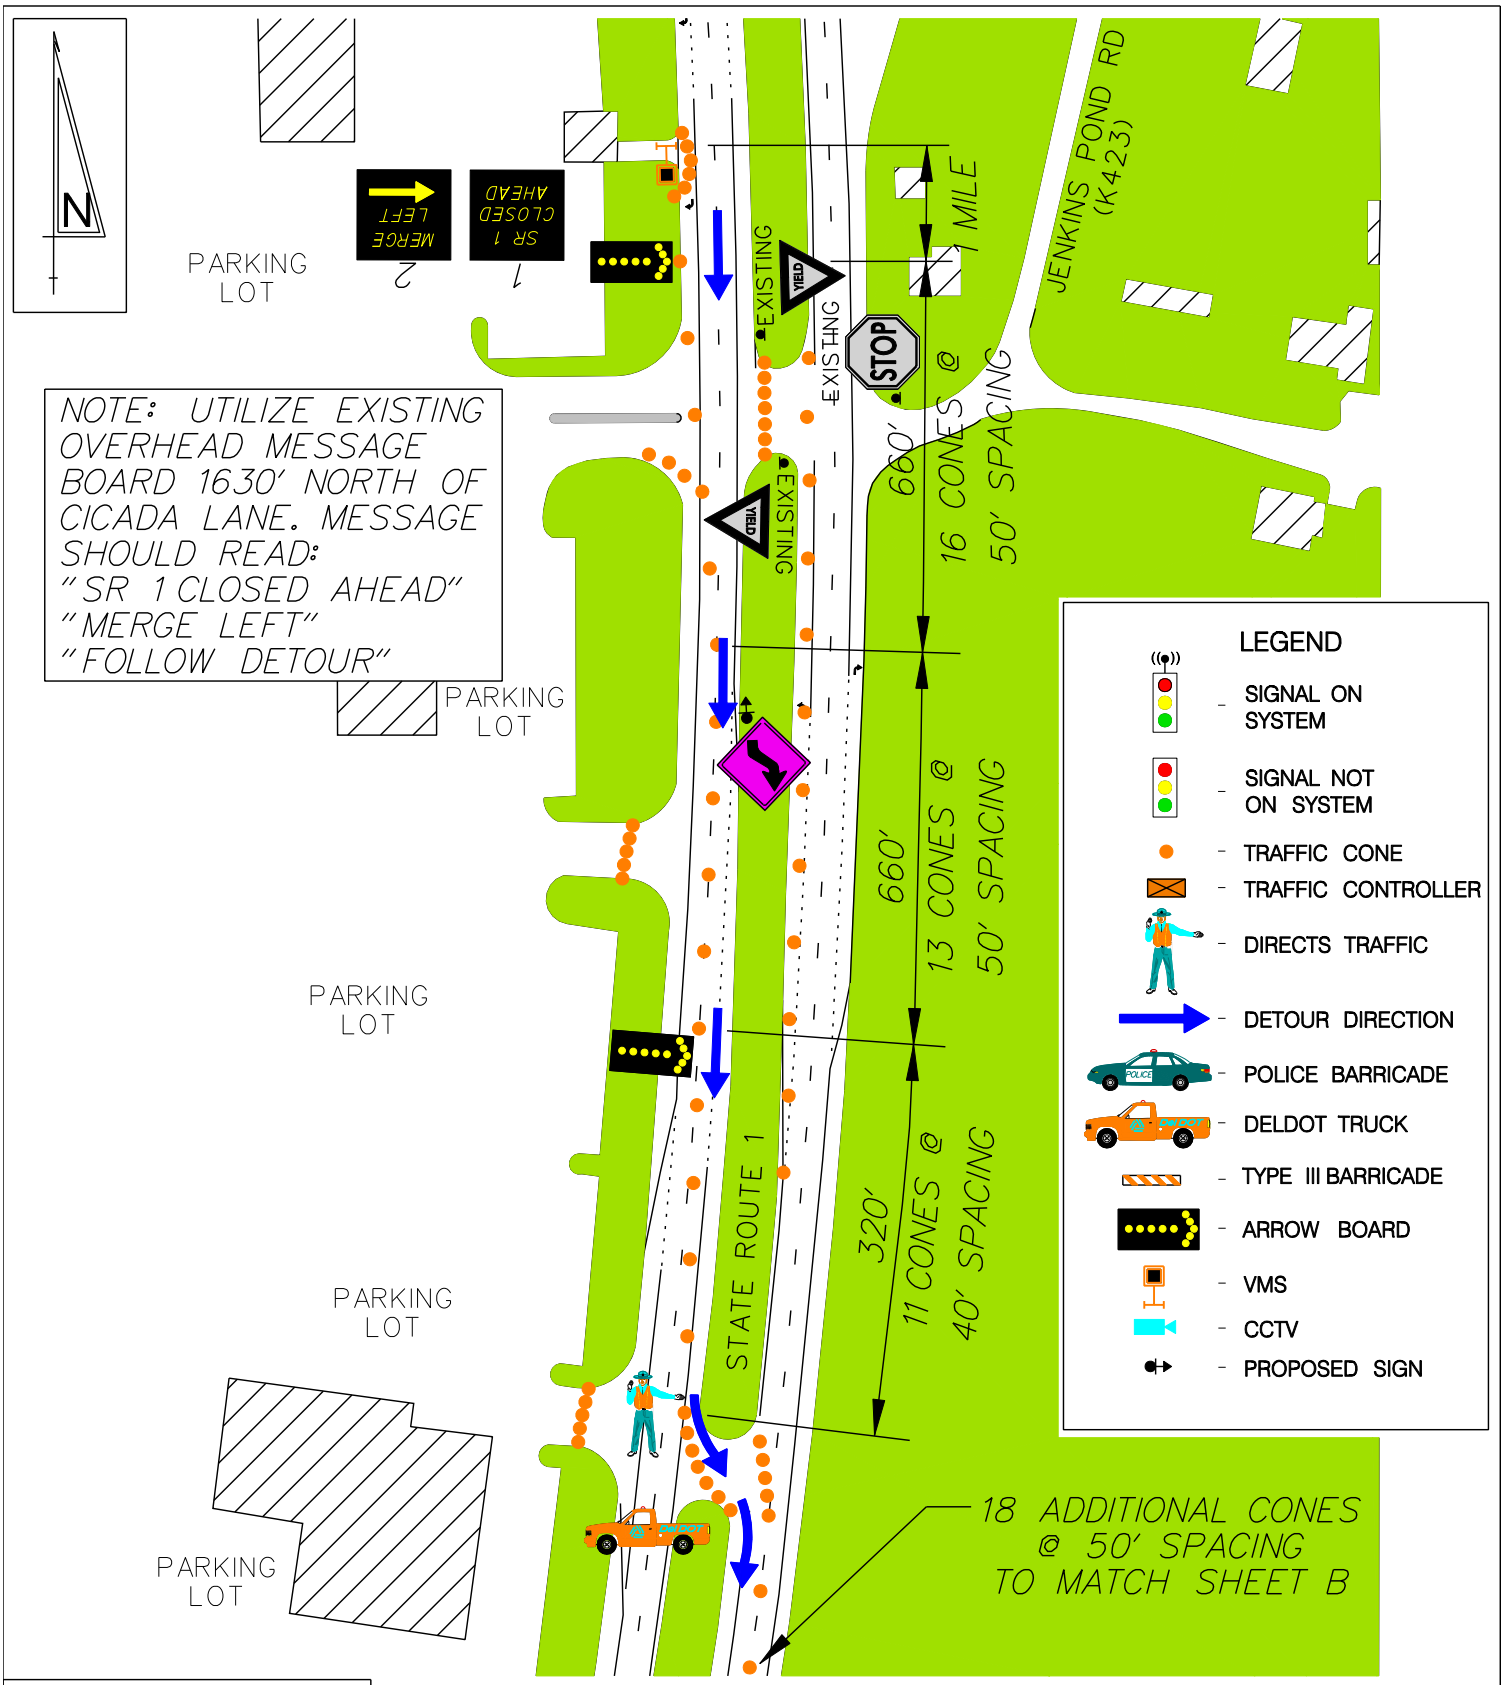

EQUIPMENT/PERSONNEL TOTALS	
TRAFFIC CONES	109
ARROW BOARDS	2
VMS	1
POLICE VEHICLES	–
DELDOT TRUCKS	1
TYPE 3 BARRICADES	–
DETOUR SIGN EXIST. POST	–
DETOUR SIGN W/SUPPORT	1
PERSONNEL (DIRECTING TRAFFIC)	1
RESP. FOR EQUIP. SETUP	DelDOT

BACKGROUND COLOR

ROADWAY | BUILDING | CONCRETE | GRASS

CONE TAPER & TANGENT LENGTHS				
APPROACH	DESCRIPTION	TANGENT	TAPER	CONES
NB SR 1	CLOSE LEFT TURN LANE	550'	–	12
SB SR 1	CLOSE (2) THROUGH LANES	660'	980'	40

DRAWING NOT TO SCALE

DETOUR REFERENCE #:

DE1– – – –SB04319–04357–1A

CONTROL POINT A:

SR 1 AND X–OVER NORTH OF TUB MILL POND ROAD

DATE:	BY:	REFERENCE NUMBER:
APRIL 2010	JZ	A