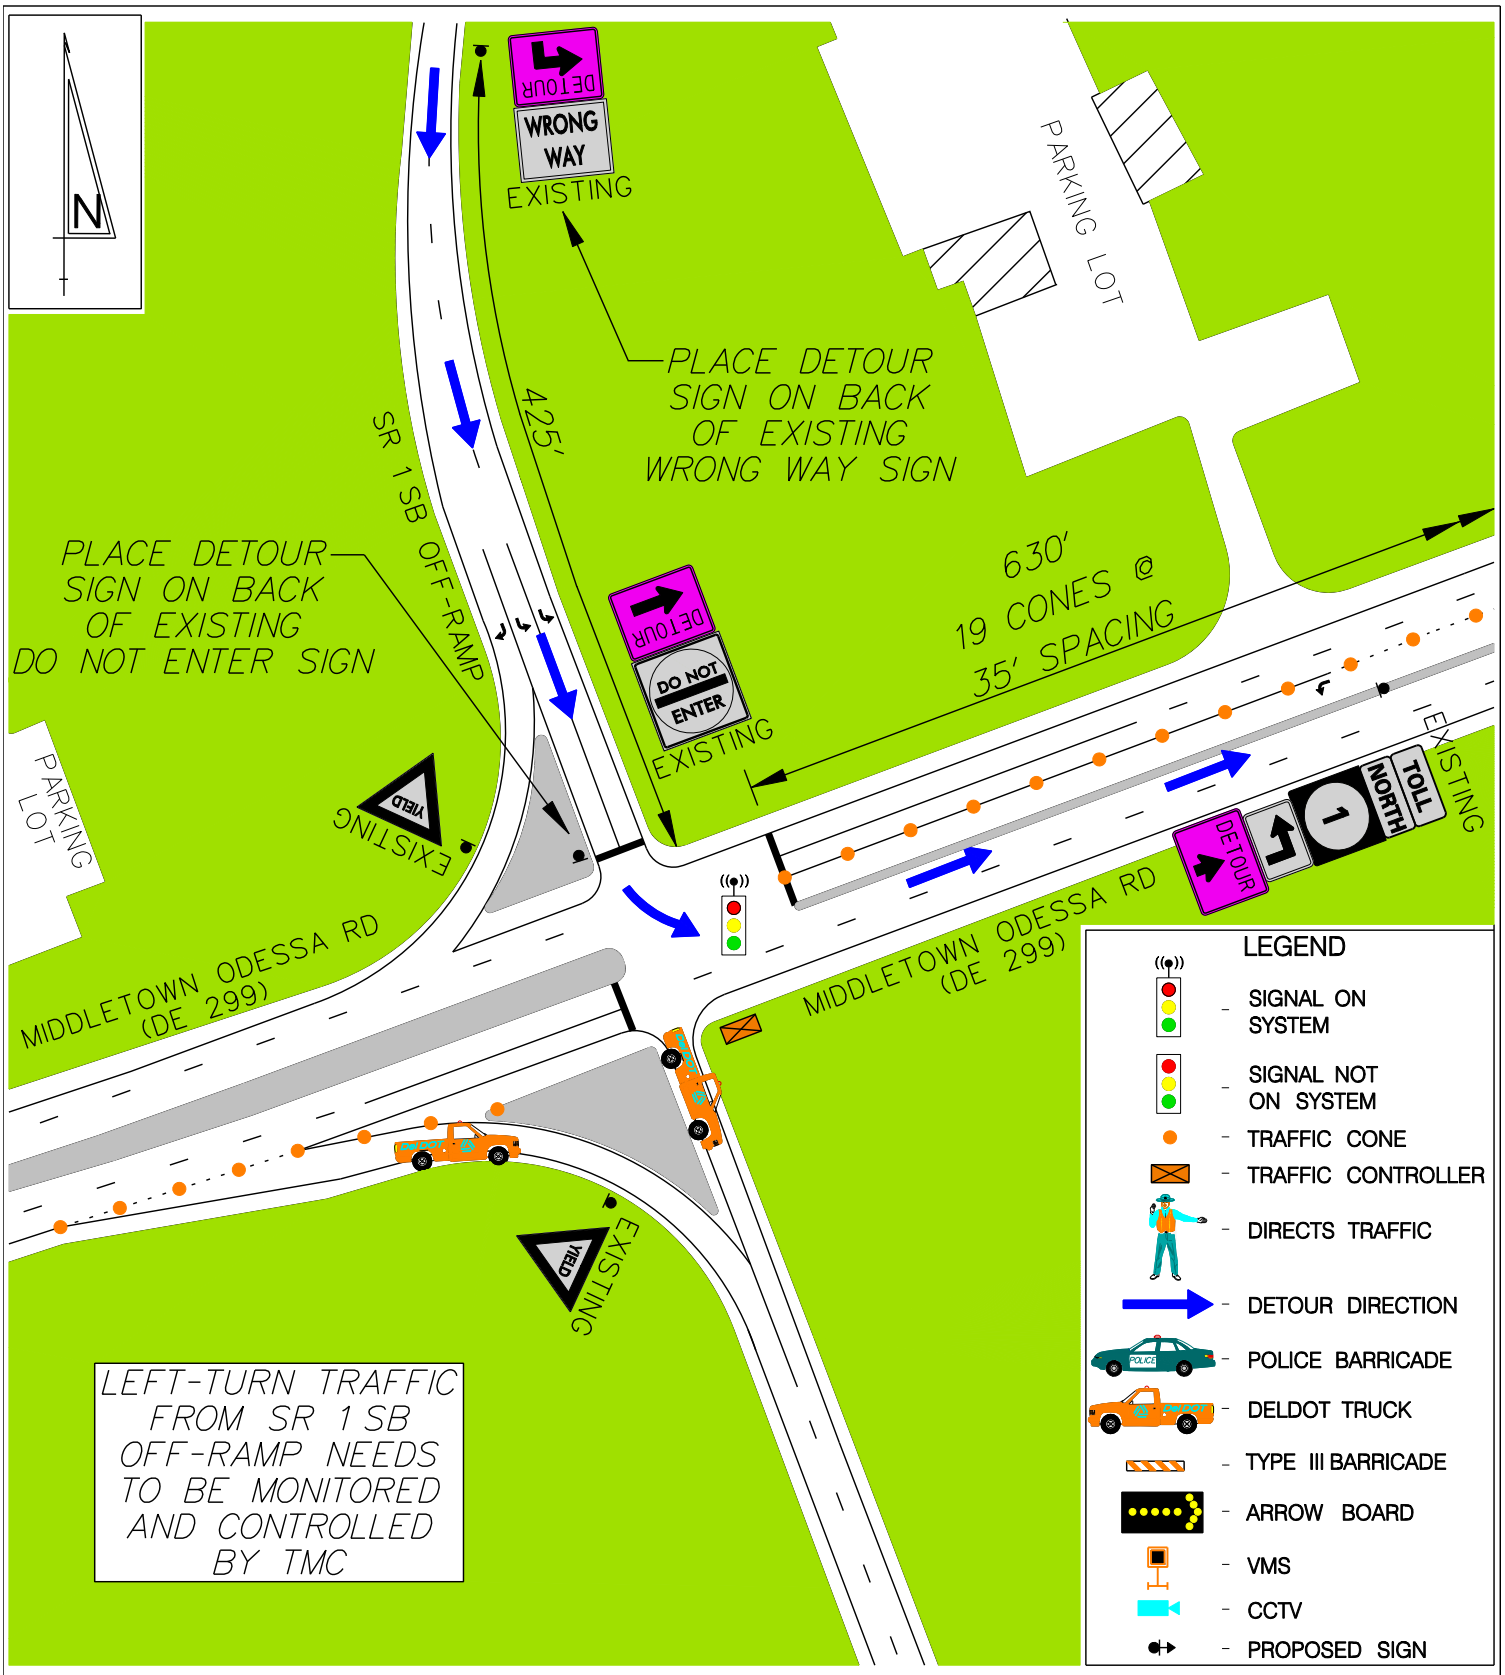

EQUIPMENT/PERSONNEL TOTALS	
TRAFFIC CONES	27
ARROW BOARDS	–
VMS	–
POLICE VEHICLES	–
DELDOT TRUCKS	2
TYPE 3 BARRICADES	–
DETOUR SIGN EXIST. POST	3
DETOUR SIGN W/SUPPORT	–
PERSONNEL (DIRECTING TRAFFIC)	–
RESP. FOR EQUIP. SETUP	DelDOT

BACKGROUND COLOR

ROADWAY | BUILDING | CONCRETE | GRASS

CONE TAPER & TANGENT LENGTHS				
APPROACH	DESCRIPTION	TANGENT	TAPER	CONES
EB DE 299	CLOSE RIGHT TURN LANE	235'	–	8
WB DE 299	CLOSE LEFT TURN LANE	630'	–	19

DRAWING NOT TO SCALE

DETOUR REFERENCE #:
DE1– – – –SB07514–08394–1B

CONTROL POINT B:
SR 1 SB ON/OFF RAMPS & MIDDLETOWN ODESSA RD

DATE:	BY:	REFERENCE NUMBER:
JUNE 2010	RTR	B