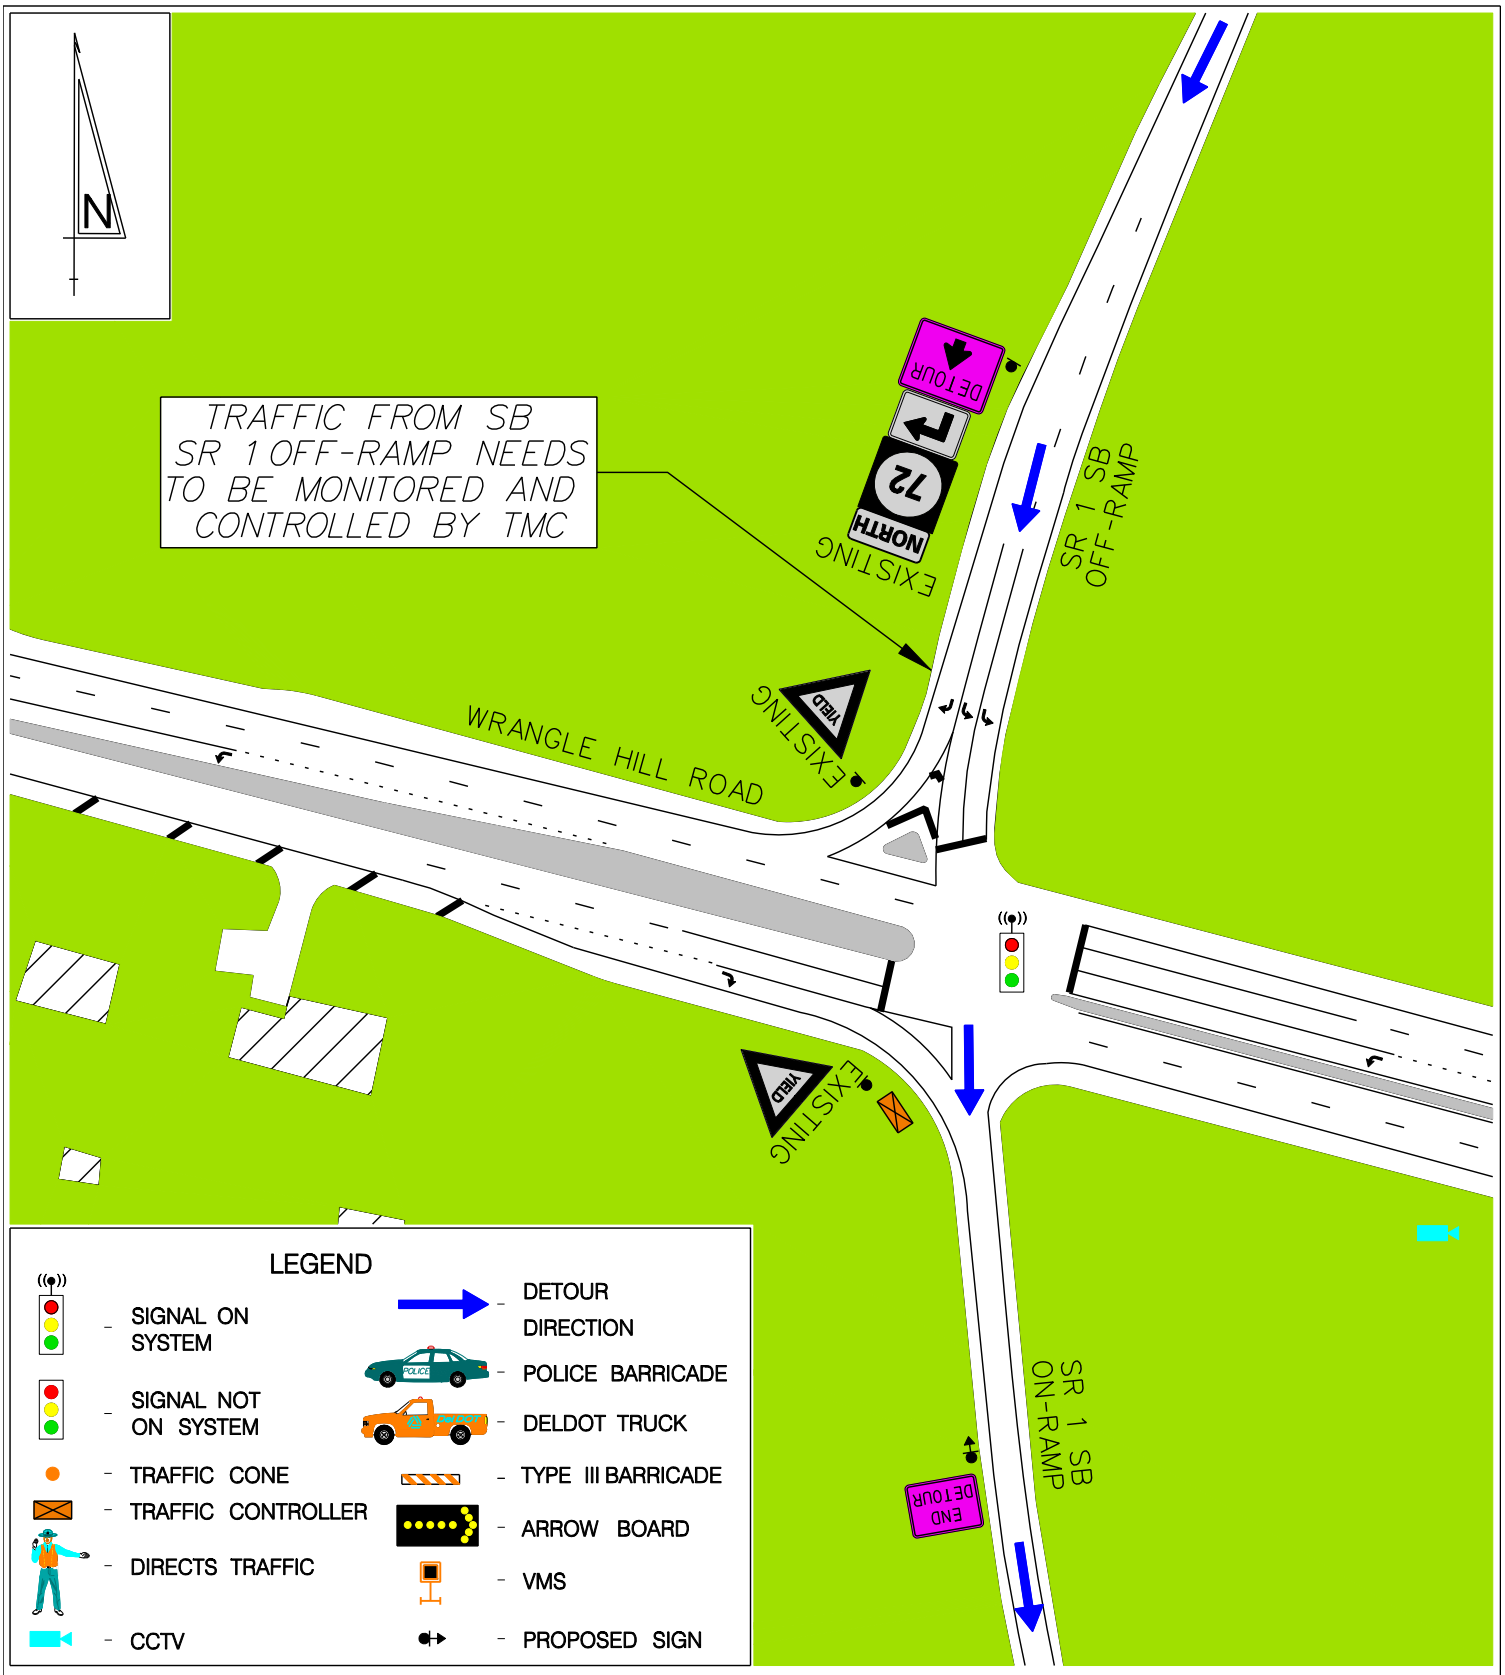

EQUIPMENT/PERSONNEL TOTALS	
TRAFFIC CONES	–
ARROW BOARDS	–
VMS	–
POLICE VEHICLES	–
DELDOT TRUCKS	–
TYPE 3 BARRICADES	–
DETOUR SIGN EXIST. POST	1
DETOUR SIGN W/SUPPORT	1
PERSONNEL (DIRECTING TRAFFIC)	–
RESP. FOR EQUIP. SETUP	DelDOT

BACKGROUND COLOR

ROADWAY BUILDING CONCRETE GRASS

CONE TAPER & TANGENT LENGTHS				
APPROACH	DESCRIPTION	TANGENT	TAPER	CONES

DRAWING NOT TO SCALE

DETOUR REFERENCE #:
DE1– – – –SB09375–09425–1B

CONTROL POINT B:
WRANGLE HILL RD (DE 72) & SR 1 SB ON/OFF RAMPS

DATE:	BY:	REFERENCE NUMBER:
JUNE 2010	JZ	B