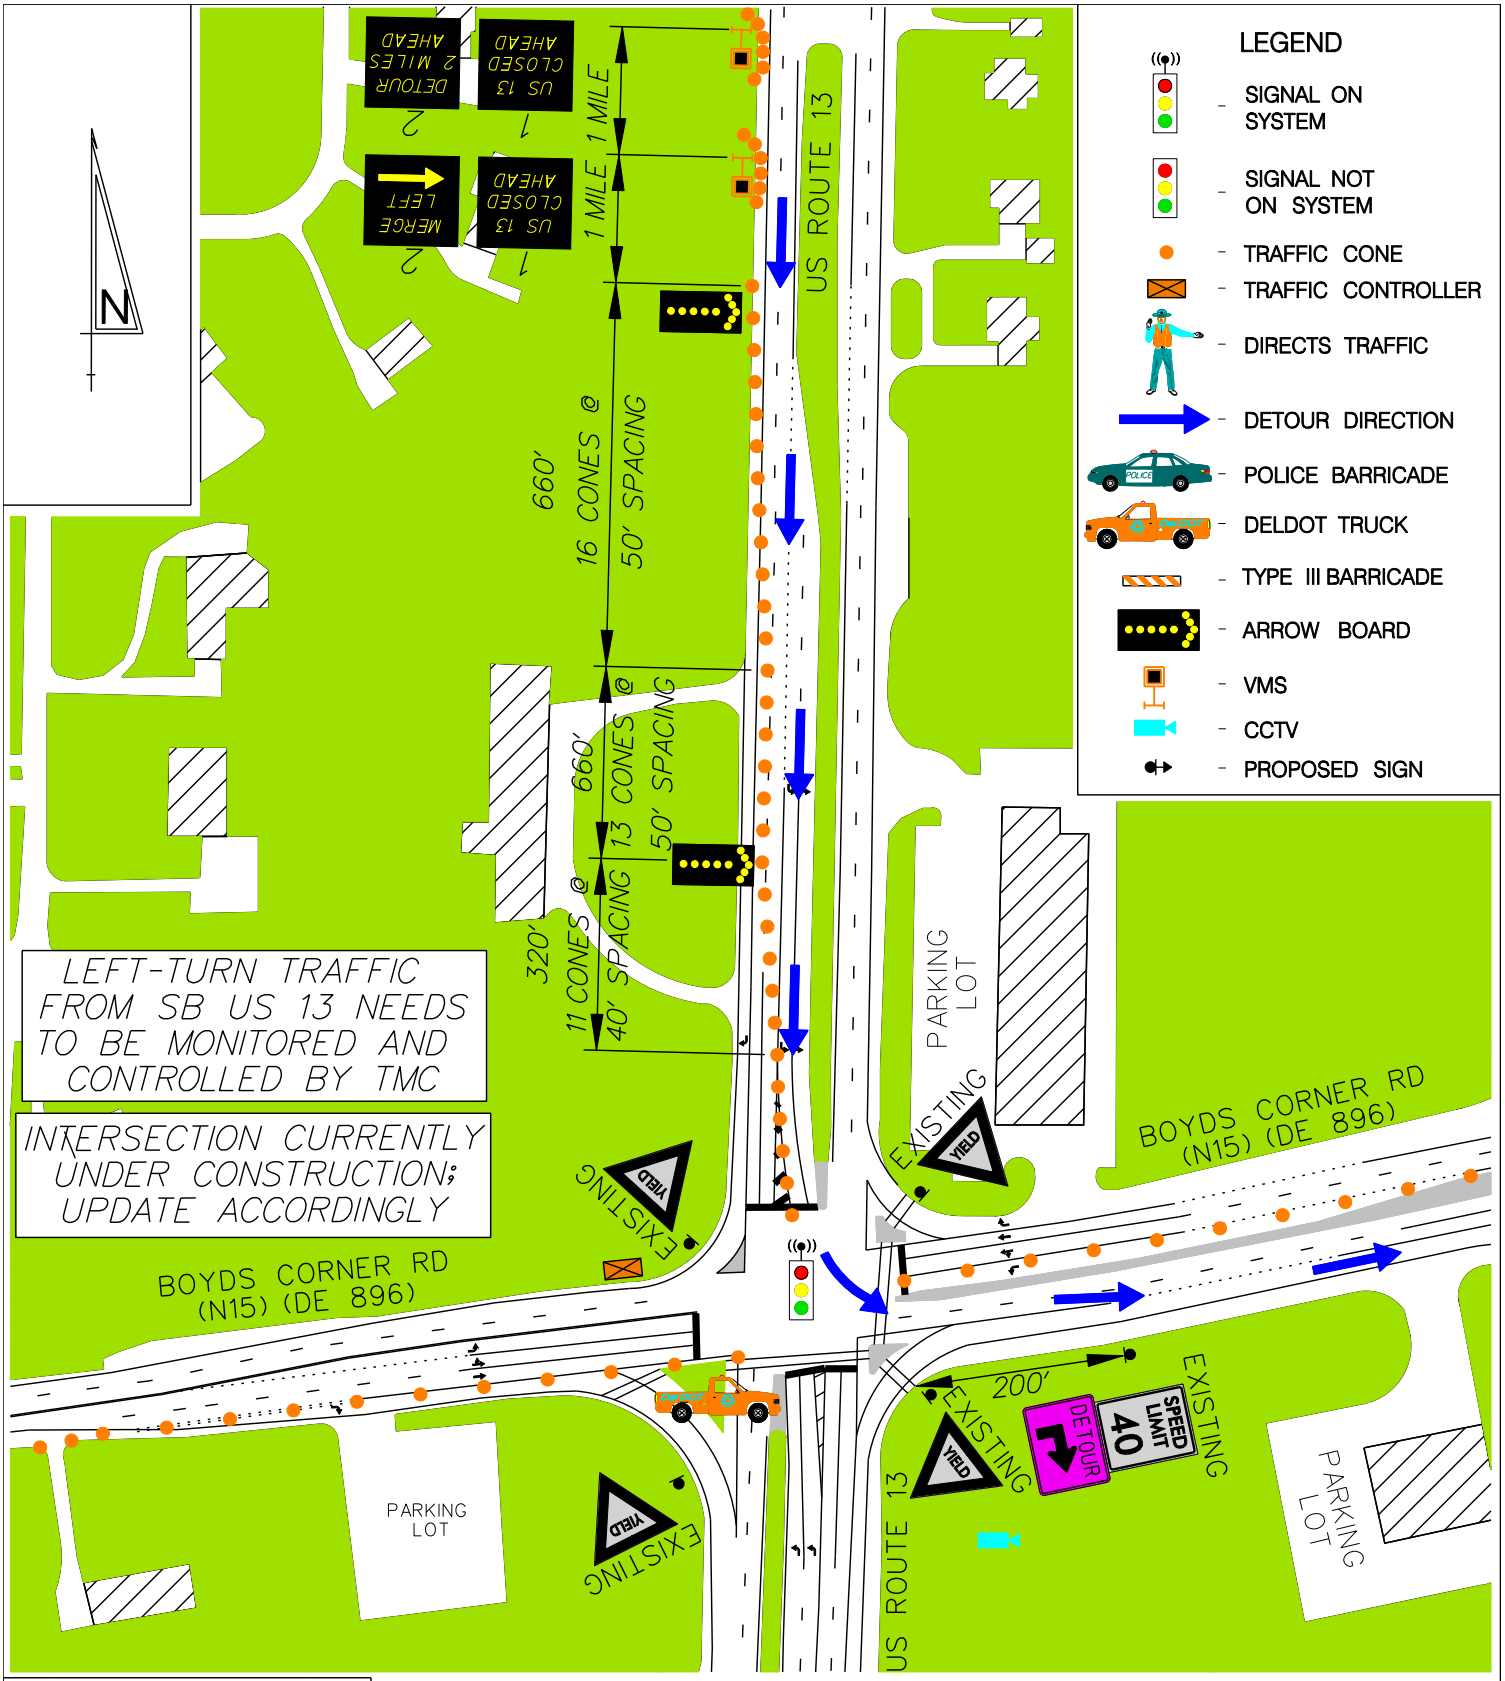

EQUIPMENT/PERSONNEL TOTALS	
TRAFFIC CONES	80
ARROW BOARDS	2
VMS	2
POLICE VEHICLES	–
DELDOT TRUCKS	1
TYPE 3 BARRICADES	–
DETOUR SIGN EXIST. POST	1
DETOUR SIGN W/SUPPORT	–
PERSONNEL (DIRECTING TRAFFIC)	–
RESP. FOR EQUIP. SETUP	DelDOT

BACKGROUND COLOR

ROADWAY | BUILDING | CONCRETE | GRASS

CONE TAPER & TANGENT LENGTHS				
APPROACH	DESCRIPTION	TANGENT	TAPER	CONES
SB US 13	LEFT TURN ONLY	785'	980'	45
EB BOYDS	CLOSE RIGHT TURN LANE	500'	50'	13
WB BOYDS	CLOSE LEFT TURN LANE	450'	–	10

DRAWING NOT TO SCALE

DETOUR REFERENCE #:
US13– – –SB07266–07266–1A

CONTROL POINT A:
US ROUTE 13 & BOYDS CORNER RD (N15) (DE 896)

DATE:	BY:	REFERENCE NUMBER:
JUNE 2010	RAM	A