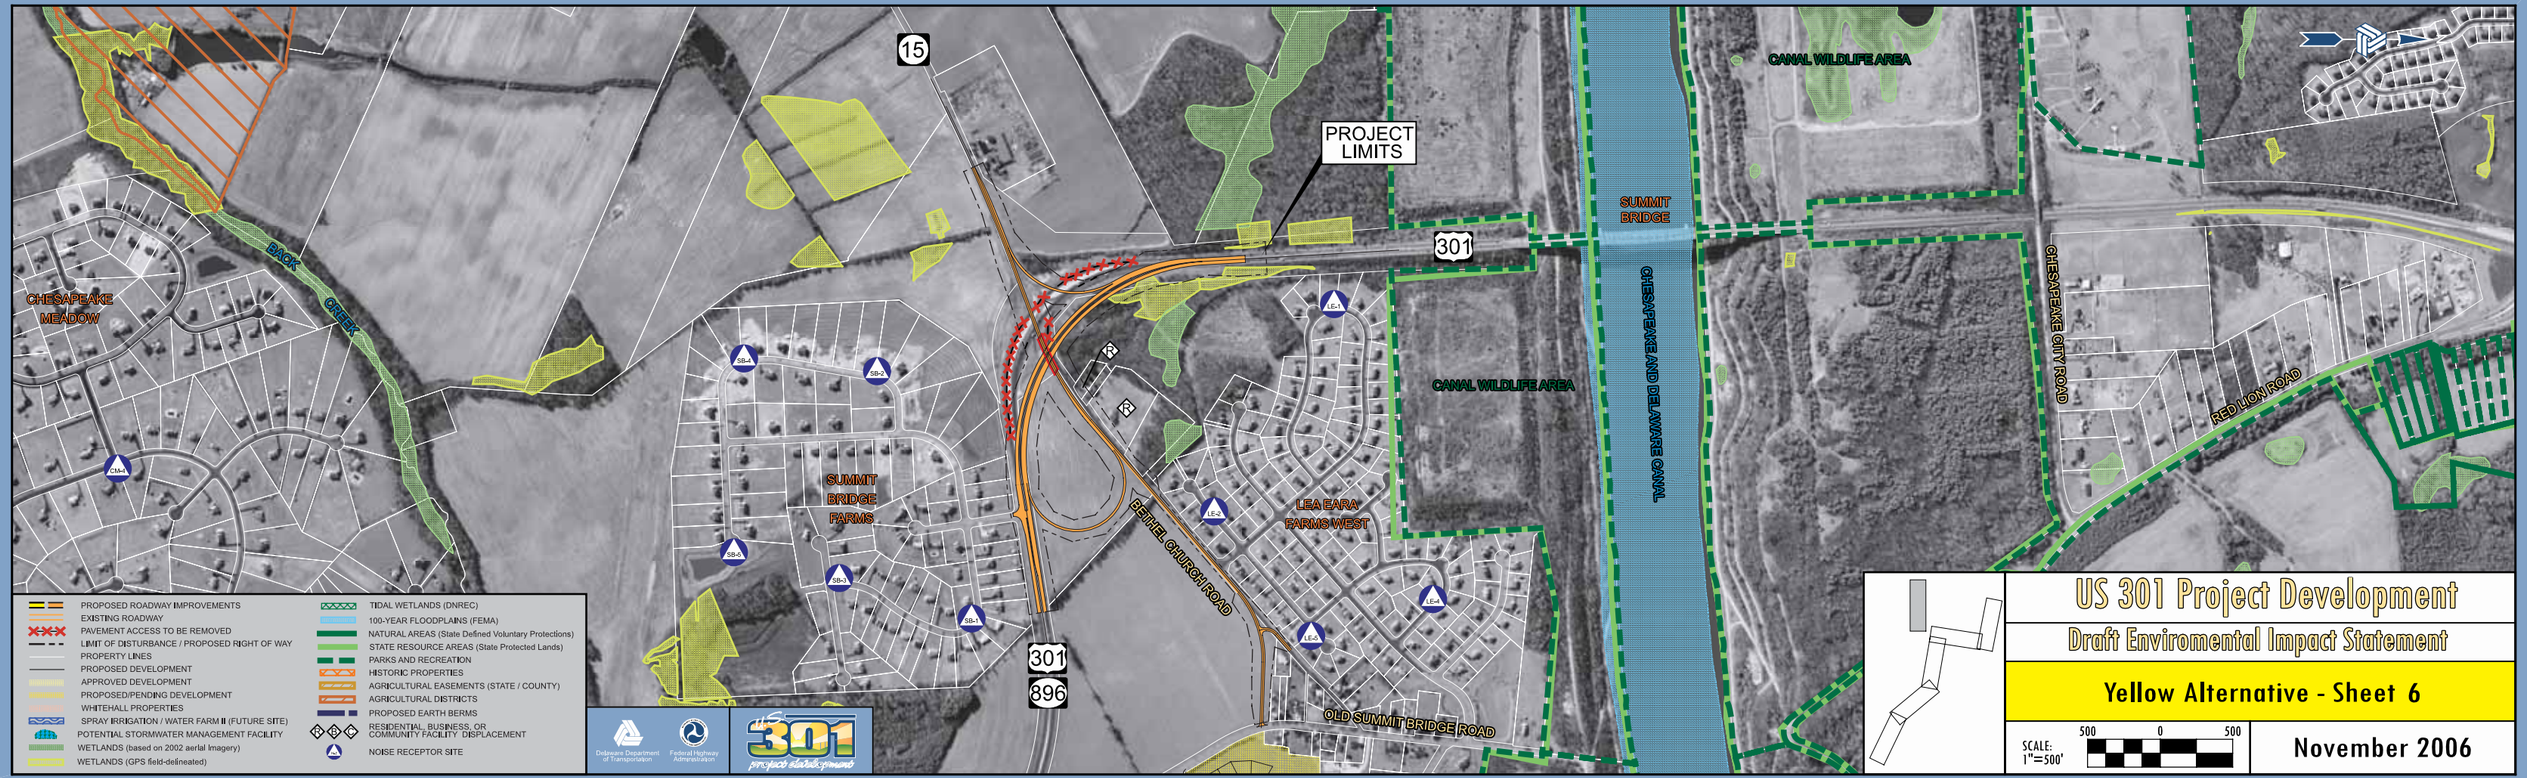
PROJECT LIMITS
15
301
896
CHESAPEAKE MEADOW
BACK CREEK
SUMMIT BRIDGE FARMS
BETHEL CHURCH ROAD
LEA EARA FARMS WEST
OLD SUMMIT BRIDGE ROAD
CANAL WILDLIFE AREA
SUMMIT BRIDGE
CHESAPEAKE AND DELAWARE CANAL
CHESAPEAKE CITY ROAD
RED LION ROAD
CM-4
SB-1
SB-2
SB-3
SB-4
LE-1
LE-2
LE-3
LE-4
PROPOSED ROADWAY IMPROVEMENTS
EXISTING ROADWAY
PAVEMENT ACCESS TO BE REMOVED
LIMIT OF DISTURBANCE / PROPOSED RIGHT OF WAY
PROPERTY LINES
PROPOSED DEVELOPMENT
APPROVED DEVELOPMENT
PROPOSED/PENDING DEVELOPMENT
WHITEHALL PROPERTIES
SPRAY IRRIGATION / WATER FARM II (FUTURE SITE)
POTENTIAL STORMWATER MANAGEMENT FACILITY
WETLANDS (based on 2002 aerial Imagery)
WETLANDS (GPS field-delineated)
TIDAL WETLANDS (DNREC)
100-YEAR FLOODPLAINS (FEMA)
NATURAL AREAS (State Defined Voluntary Protections)
STATE RESOURCE AREAS (State Protected Lands)
PARKS AND RECREATION
HISTORIC PROPERTIES
AGRICULTURAL EASEMENTS (STATE / COUNTY)
AGRICULTURAL DISTRICTS
PROPOSED EARTH BERMS
RESIDENTIAL, BUSINESS, OR COMMUNITY FACILITY DISPLACEMENT
NOISE RECEPTOR SITE
Delaware Department of Transportation
Federal Highway Administration
US 301
project statement
US 301 Project Development
Draft Enviromental Impact Statement
Yellow Alternative - Sheet 6
SCALE: 1"=500'
500 0 500
November 2006