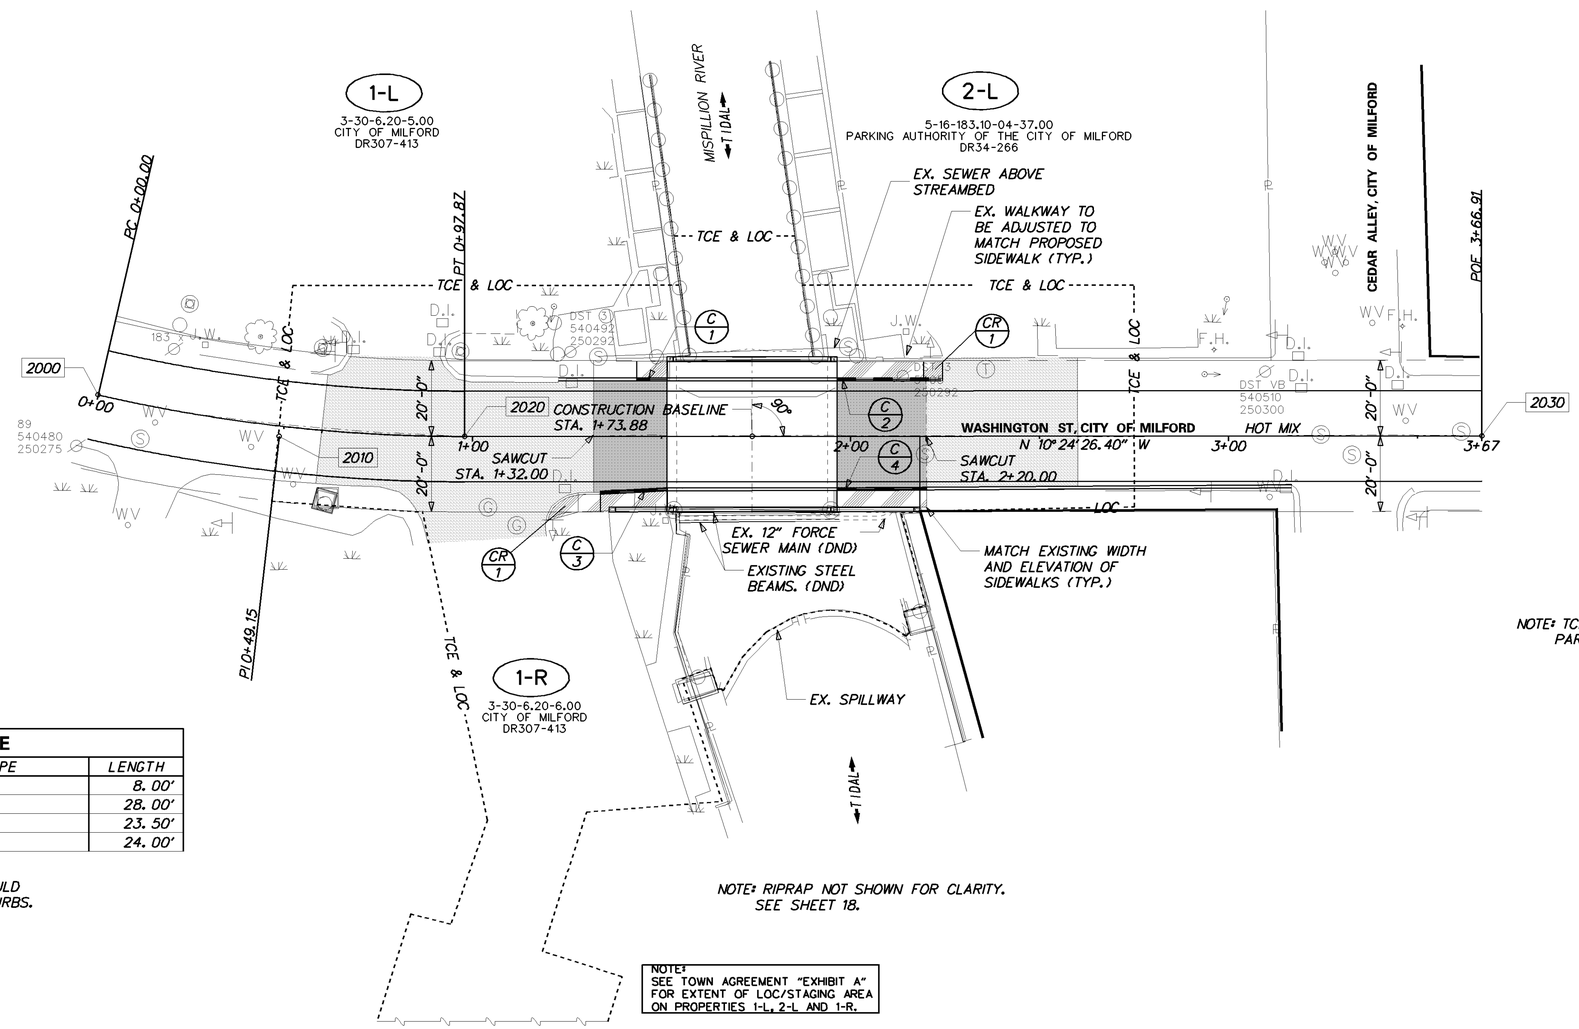

NOTE: TCE & LOC AREAS
PARCEL 1-L = 1950.18 SQ FT (0.045 ACRE)
2-L = 1733.42 SQ FT (0.039 ACRE)
1-R = 12927.21 SQ FT (0.297 ACRE)

CURB SCHEDULE		
NO.	ITEM DESCRIPTION / TYPE	LENGTH
1	P.C.C. CURB TYPE 1	8.00'
2	P.C.C. CURB TYPE 1	28.00'
3	P.C.C. CURB TYPE 1	23.50'
4	P.C.C. CURB TYPE 1	24.00'

NOTE: PROPOSED CURBS SHOULD BE ALIGNED WITH EXISTING CURBS.

NOTE: RIPRAP NOT SHOWN FOR CLARITY. SEE SHEET 18.

NOTE:
SEE TOWN AGREEMENT "EXHIBIT A" FOR EXTENT OF LOC/STAGING AREA ON PROPERTIES 1-L, 2-L AND 1-R.

Y:\KENT\MUNICIPAL\34_115\BRIDGE\T201107501\PLANS\CP01.DGN

DELAWARE DEPARTMENT OF TRANSPORTATION

ADDENDUMS / REVISIONS

SCALE 0 20 40 60 FEET

BR 2-501 ON WASHINGTON ST OVER MISPILLION RIVER, CITY OF MILFORD

CONTRACT	BRIDGE NO.	2-501
T201107502	DESIGNED BY: PAM	
COUNTY		
KENT	CHECKED BY: BAB	

CONSTRUCTION PLAN

SHEET NO. 5
TOTAL SHTS. 20