FEET/12/1000

TEXT SIZE REFERENCE
.125
.1875
.25

WALL ELEVATION

RETAINING WALL

CONTRACT	COUNTY	FEDERAL AID PROJECT NO.	SHEET NO.	TOTAL SHTS.
22-074-14	NEW CASTLE	EBHOS-2002(15)	11	42

BR 1-137 ON FOXHILL LANE OVER RED CLAY CREEK AND ROLLING MILL ROAD RETAINING WALL

REVISIONS

NOTES:
1. TOP OF CAST-IN-PLACE CONCRETE CAP SHOULD MATCH ELEVATION OF PROPOSED EDGE OF HOTMIX.
2. TIMBER BRIDGE RAIL AND PERFORATED UNDERDRAIN NOT SHOWN FOR CLARITY.
3. SEE CONSTRUCTION PLAN FOR SOIL BORING LOCATIONS. TOP OF ROCK SHOWN FOR INFORMATION PURPOSES ONLY. FIELD CONDITIONS MAY VARY FROM WHAT IS SHOWN. MINIMUM ROCK EMBEDMENT DEPTHS FOR CAISSONS SHOWN SHOULD BE USED. ELEVATIONS OF TOP AND BOTTOM OF CAISSONS SHOWN ARE ESTIMATED ELEVATIONS ONLY.

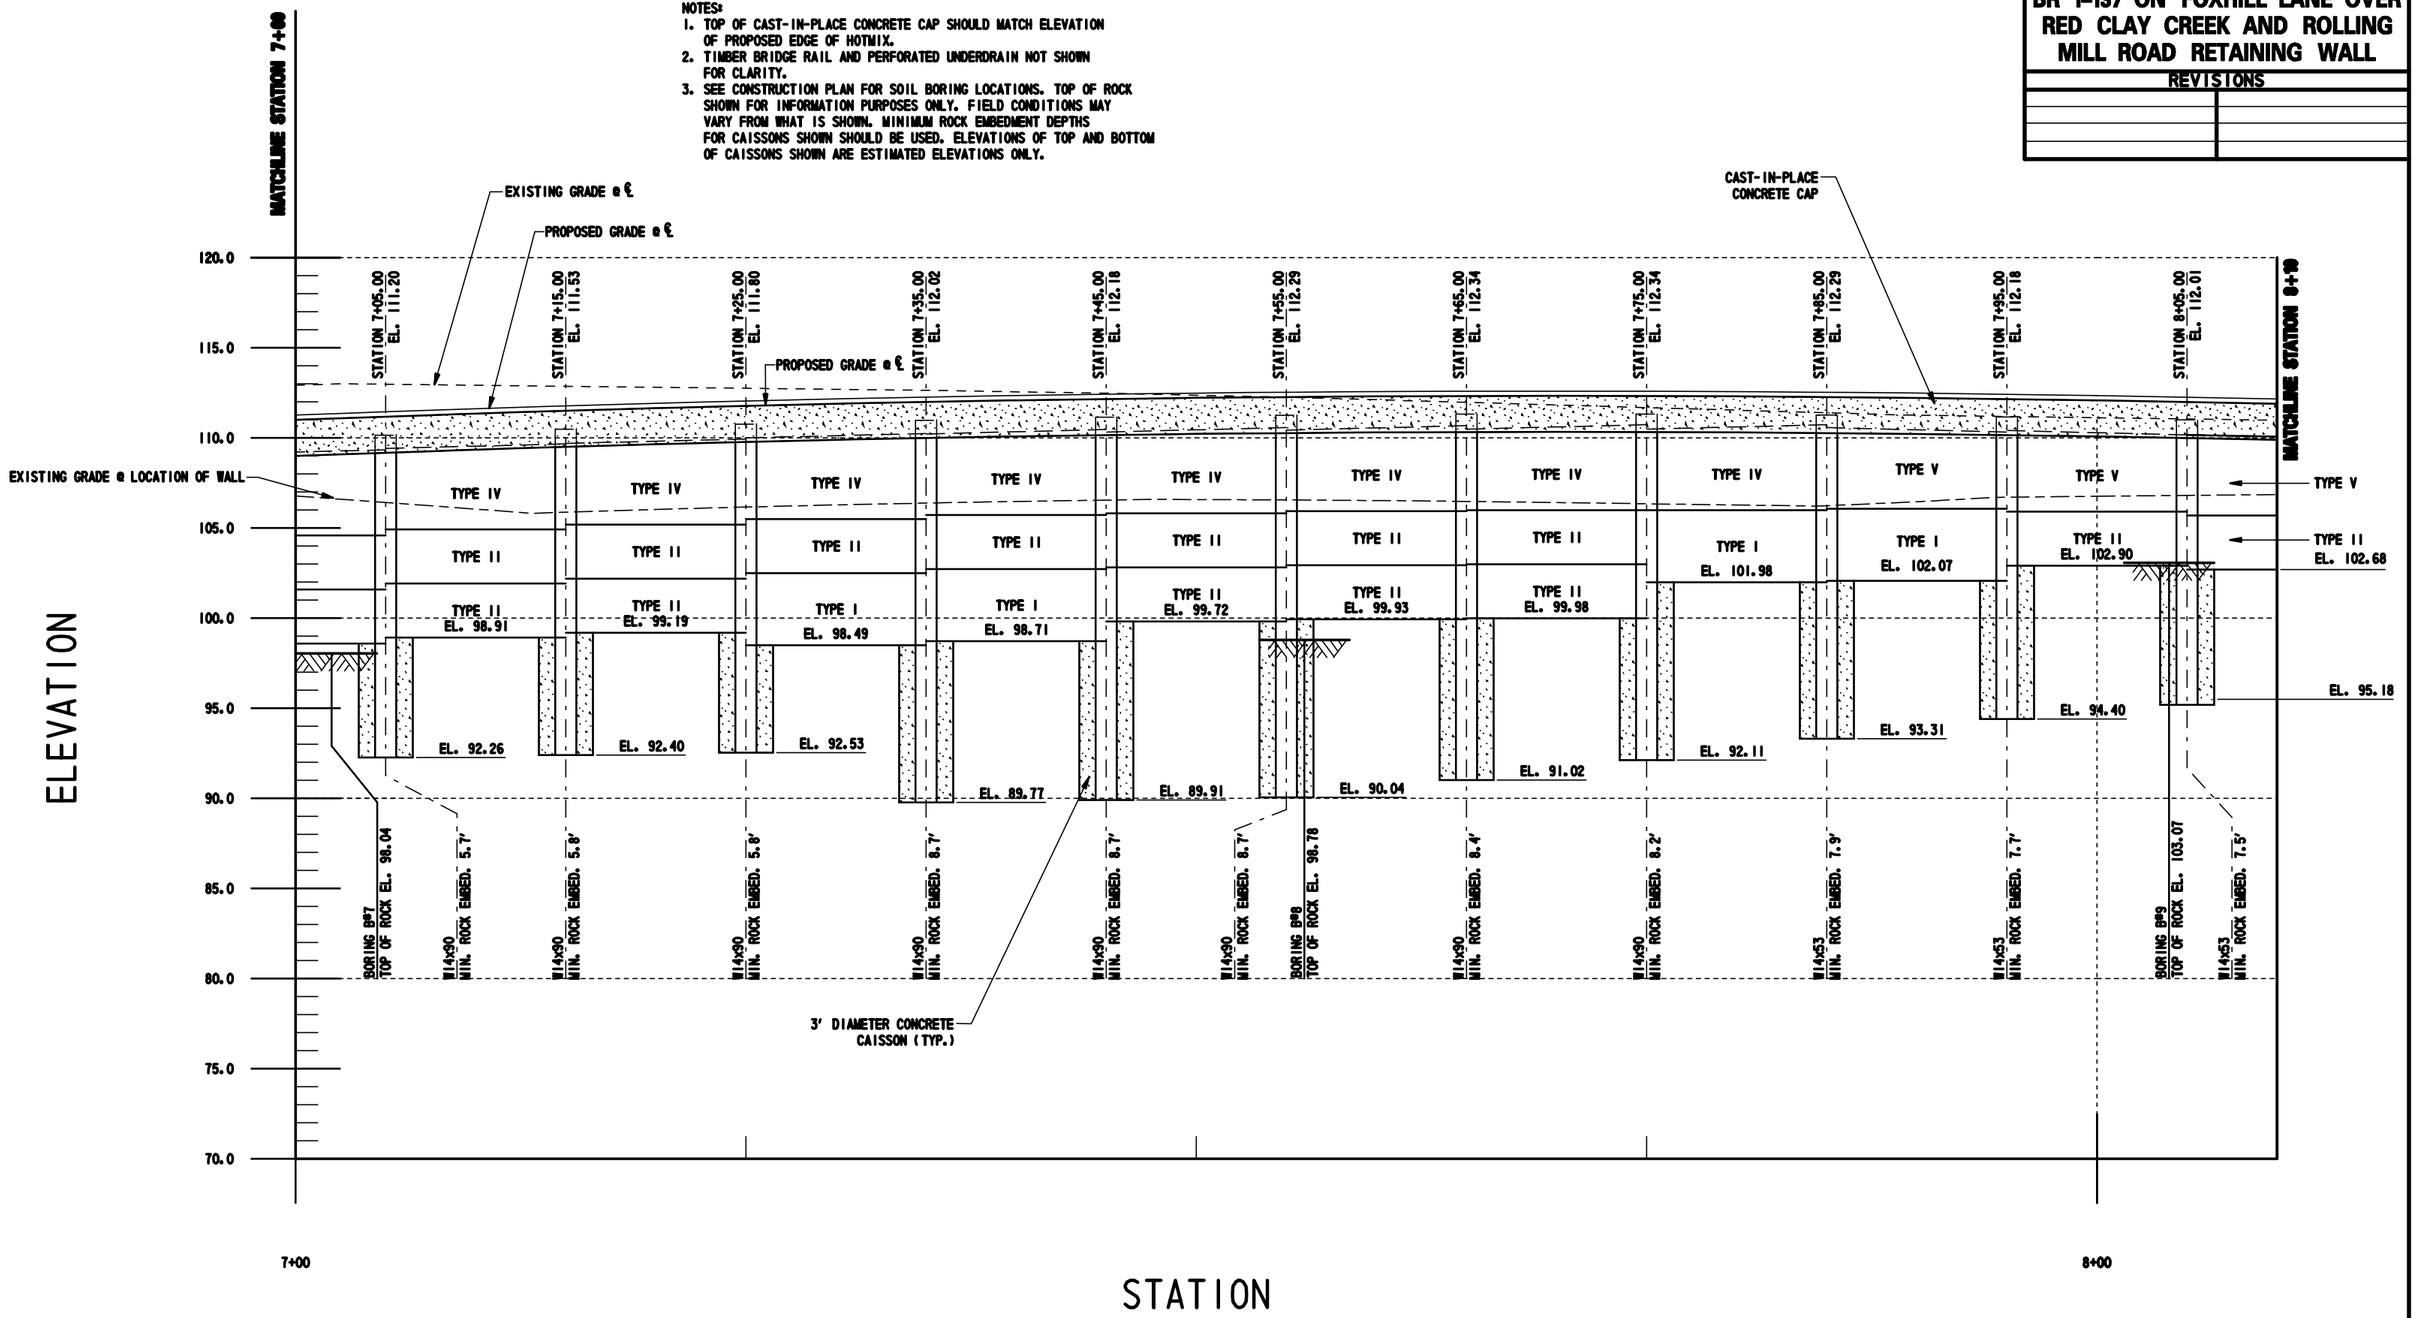

CADD DESIGN _____ DESIGN _____ CHKD. _____

yt