FEET/12/1000

TEXT SIZE REFERENCE
.125
.1875
.25

BRIDGE PLAN, SECTION, AND ELEVATION

BR. 1-137

SCALE : 1/8" = 1'-0"

CONTRACT	COUNTY	FEDERAL AID PROJECT NO.	SHEET NO.	TOTAL SHTS.
22-007-01	NEW CASTLE	SEE TITLE	7	18

BR.137, WOODDALE COVERED BRIDGE & ROLLING MILL ROAD RETAINING WALL

REVISIONS

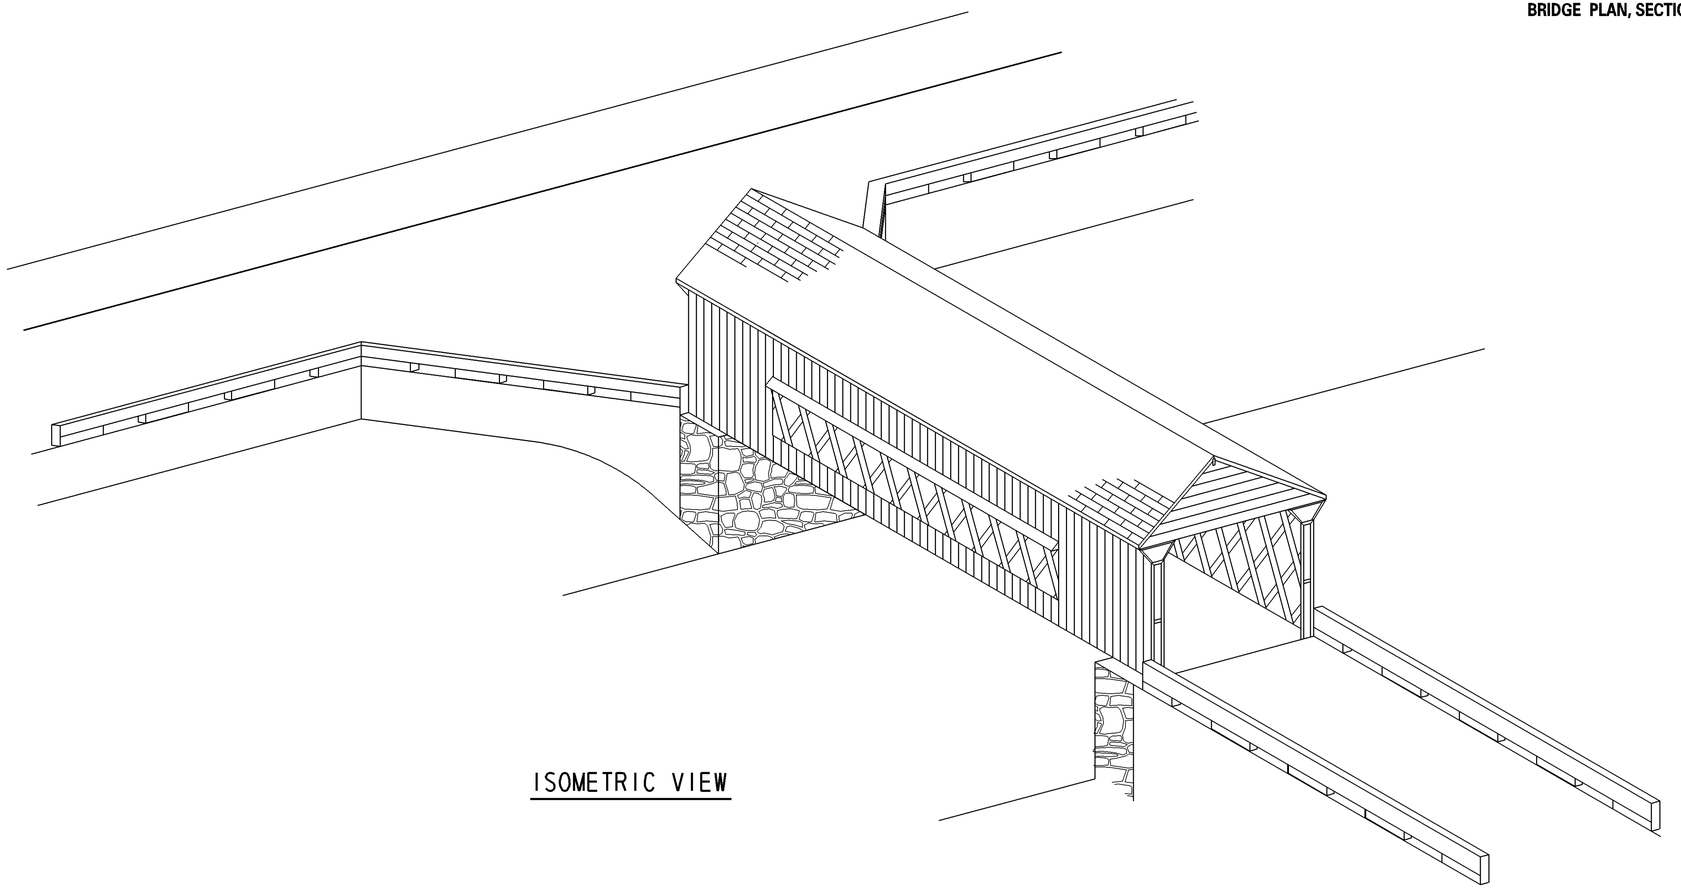

ISOMETRIC VIEW

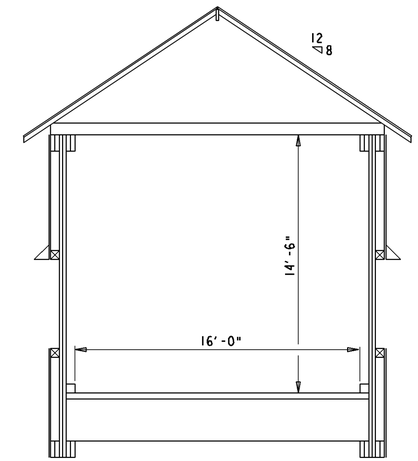

CENTERLINE SECTION

SCALE : 1/4" = 1'-0"

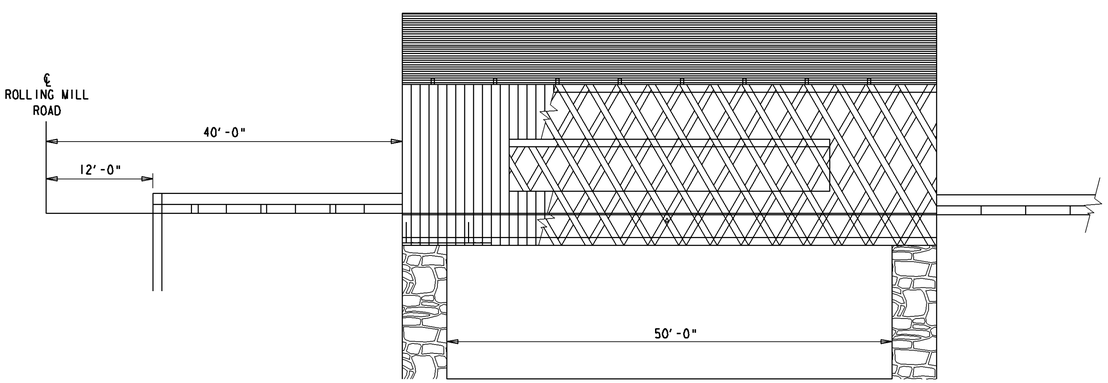

ELEVATION

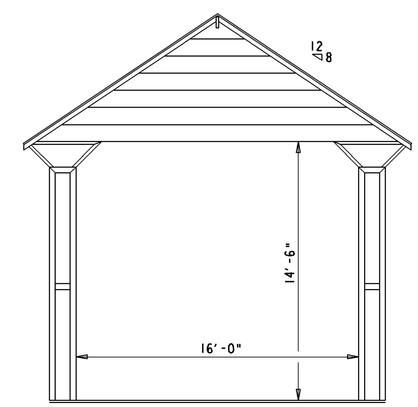

PORTAL SECTION

SCALE : 1/4" = 1'-0"

CADD DESIGN JWH DESIGN JWH CHKD. DAR

y:\Y:/NEWCASTL/263/Bridge/2200701/plans/pe.dgn