SIGNING, STRIPING & CONDUIT

CONTRACT	COUNTY	F.A.P. NO.	SHEET NO.	TOTAL SHTS.
21-046-01	SUSSEX	SEE TITLE SHEET	56	62

MILTON TRUCK ROUTE (S319), FROM SR-5 TO SR-30

REVISIONS

SCALE 0 10 20 30 40 50 60

N

PAVEMENT MARKINGS LEGEND

SYMBOL	QUANTITY	ITEM
	2306	PERMANENT PAVEMENT STRIPING EPOXY RESIN PAINT (WHITE)
	2304	PERMANENT PAVEMENT STRIPING EPOXY RESIN PAINT (YELLOW)
	62.5	PERMANENT PAVEMENT STRIPING ALKYD THERMOPLASTIC, SYMBOL

SIGNING LEGEND By State Forces

1. REMOVE EXISTING SIGN
2. EXISTING SIGN TO REMAIN
3. PLACE NEW SIGN
4. RENEW EXISTING SIGN
5. REPOSITION EXISTING SIGN

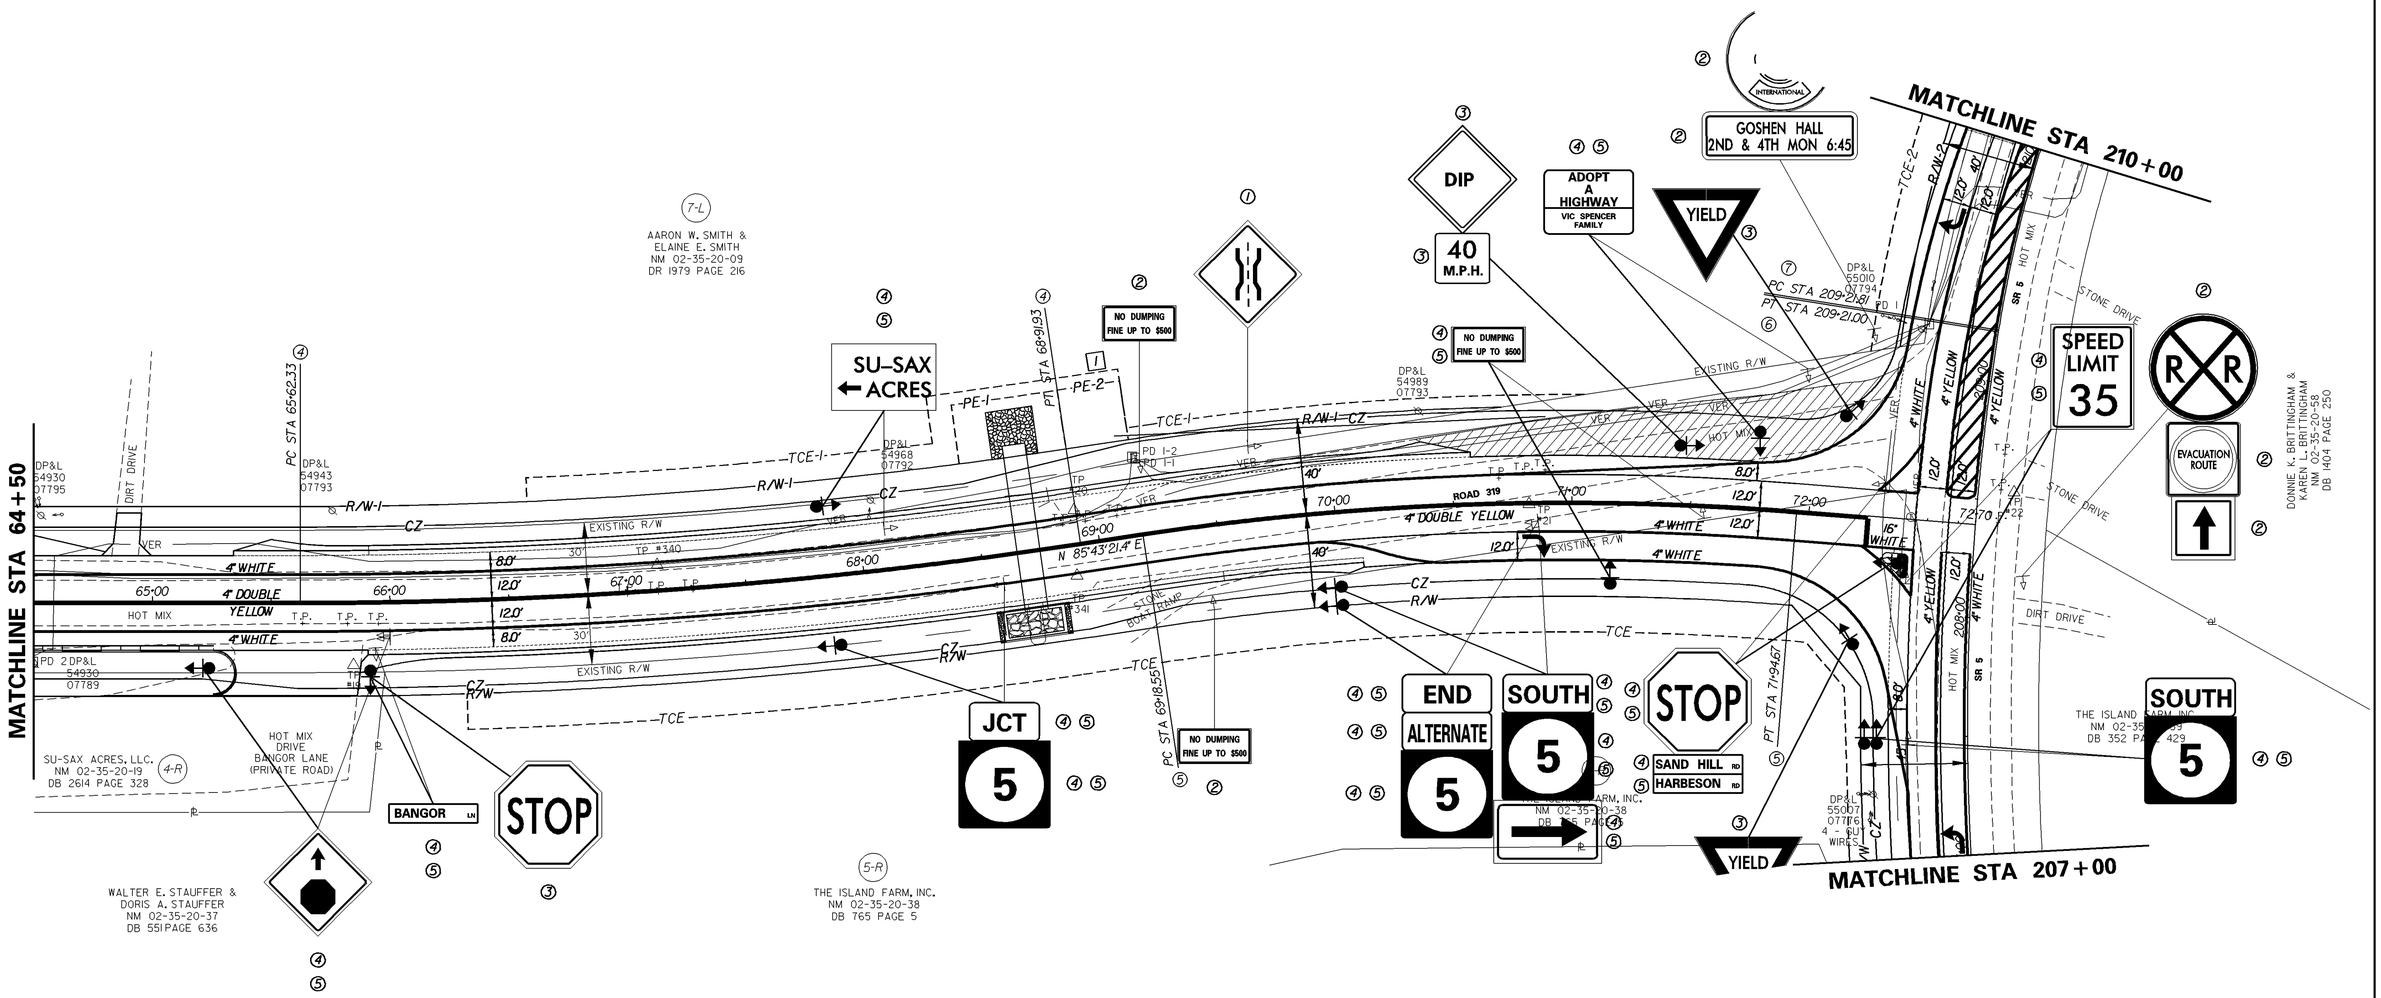

DESIGN ____ CHKD. ____

PREL. TRACING ____