Route 1 Expansion Project

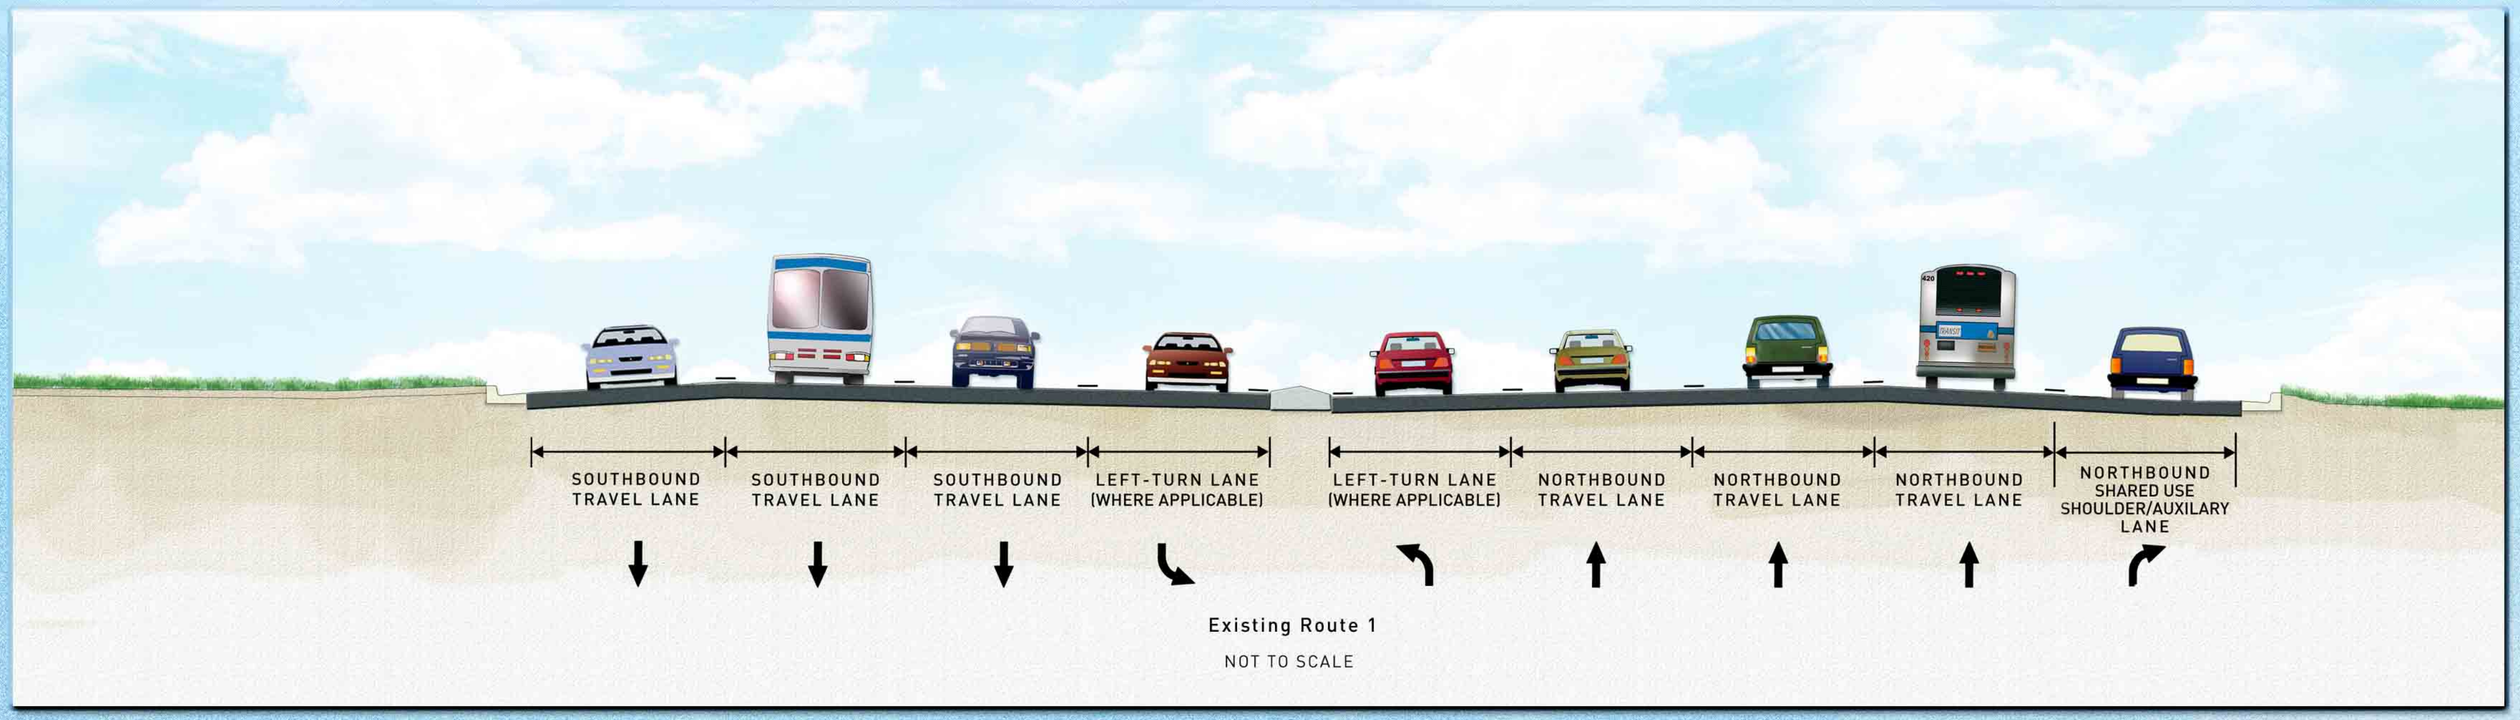

Existing Route 1

NOT TO SCALE

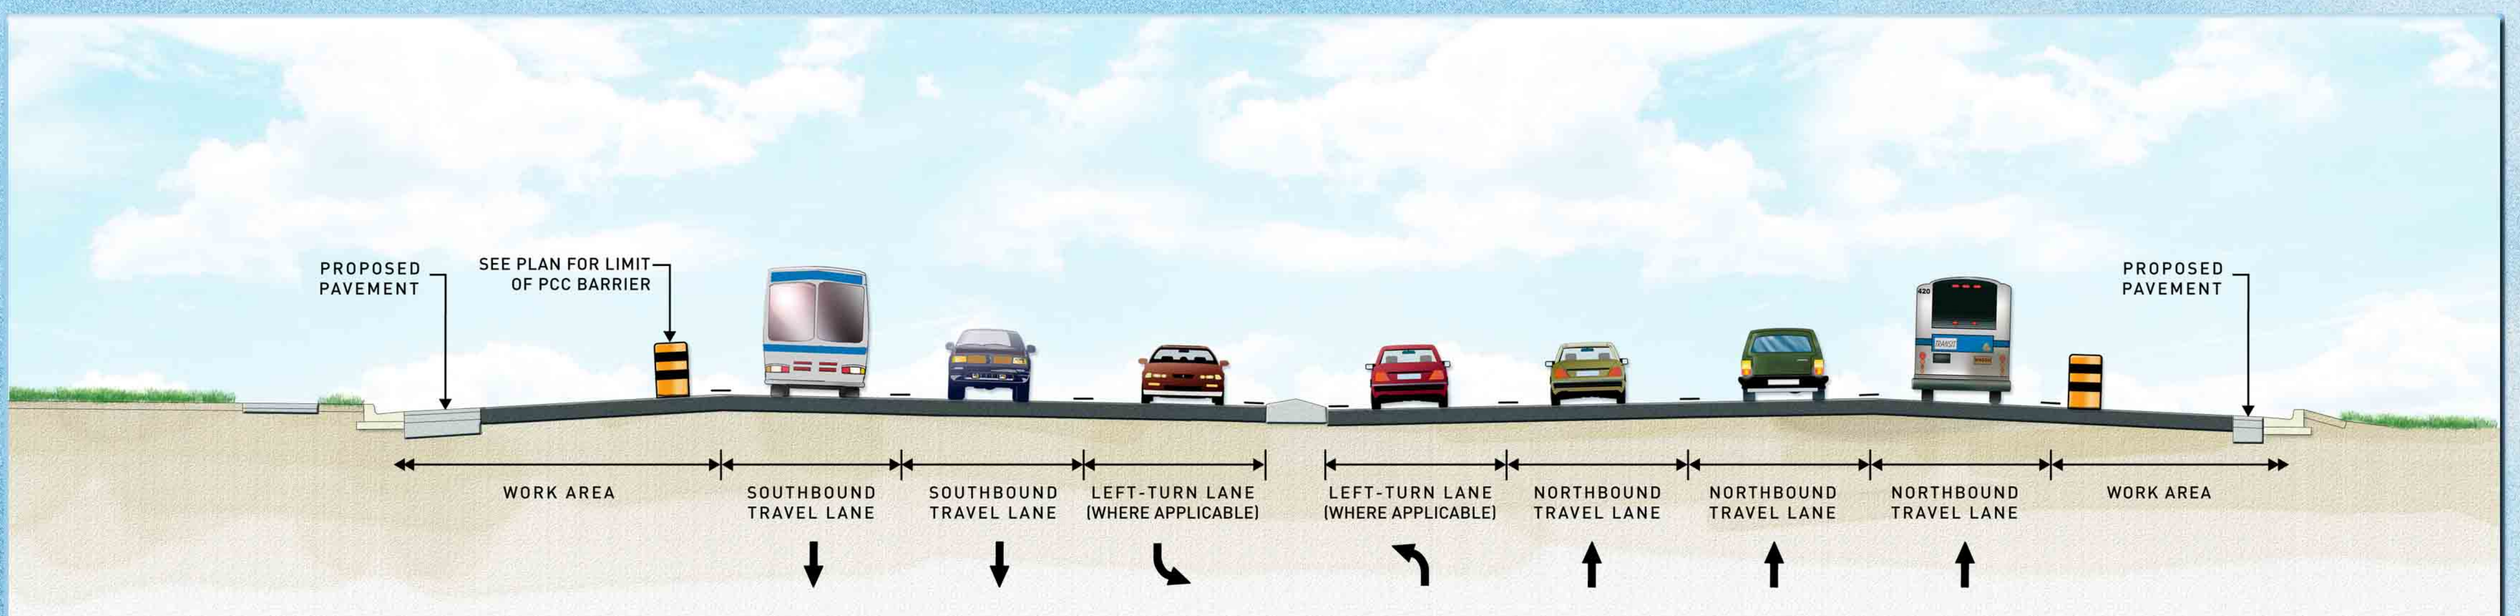

Phase 1: Stage 1 and 2 Construction (September 2006 - July 2007)

NOT TO SCALE

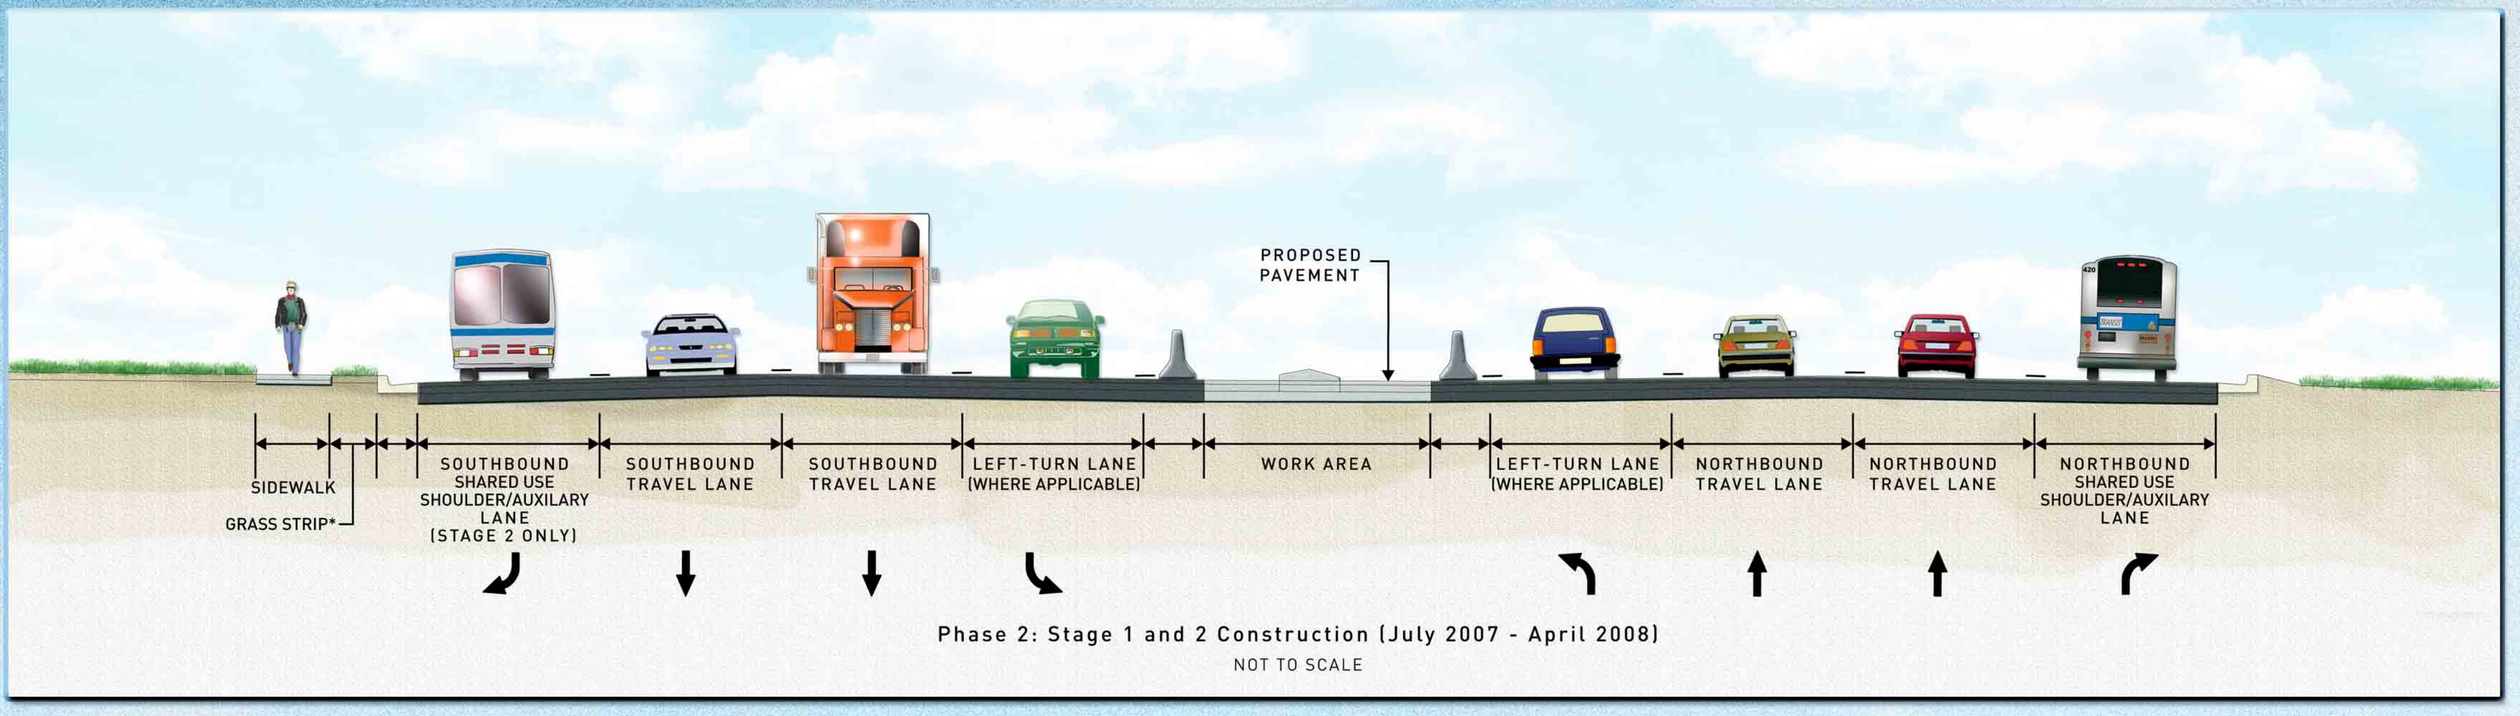

Phase 2: Stage 1 and 2 Construction (July 2007 - April 2008)

NOT TO SCALE

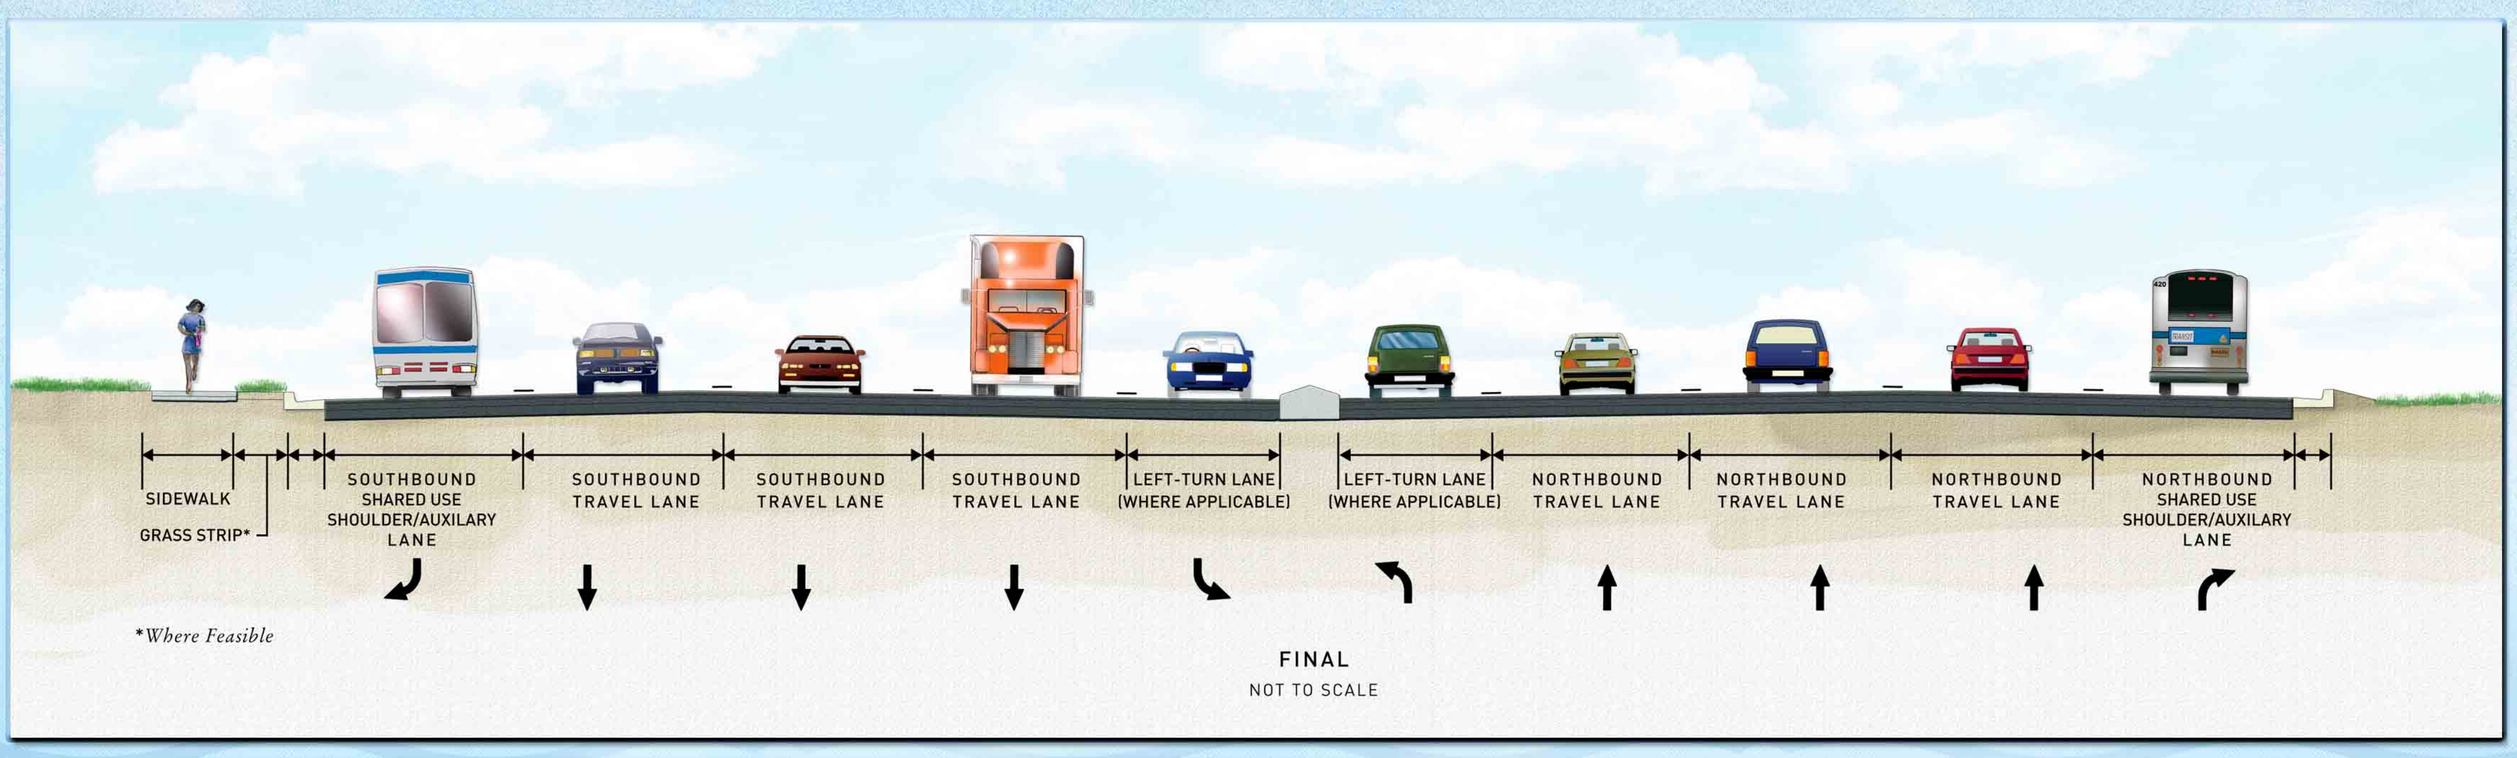

Where Feasible

FINAL

NOT TO SCALE

DelDOT

www.deldot.gov

WR&A