FEET/10/100

TEXT SIZE REFERENCE
.125
.1875
.25

CONSTRUCTION PLAN
SCALE: 1" = 30'

0 15 30 45 60

CONTRACT	COUNTY	FEDERAL AID PROJECT NO.	SHEET NO.	TOTAL SHTS.
25-200-03	NEW CASTLE	X	2	13

WILMINGTON & WESTERN RAILROAD BRIDGE REHABILITATION PROJECT (FOXHILL LANE CROSSING)

REVISIONS

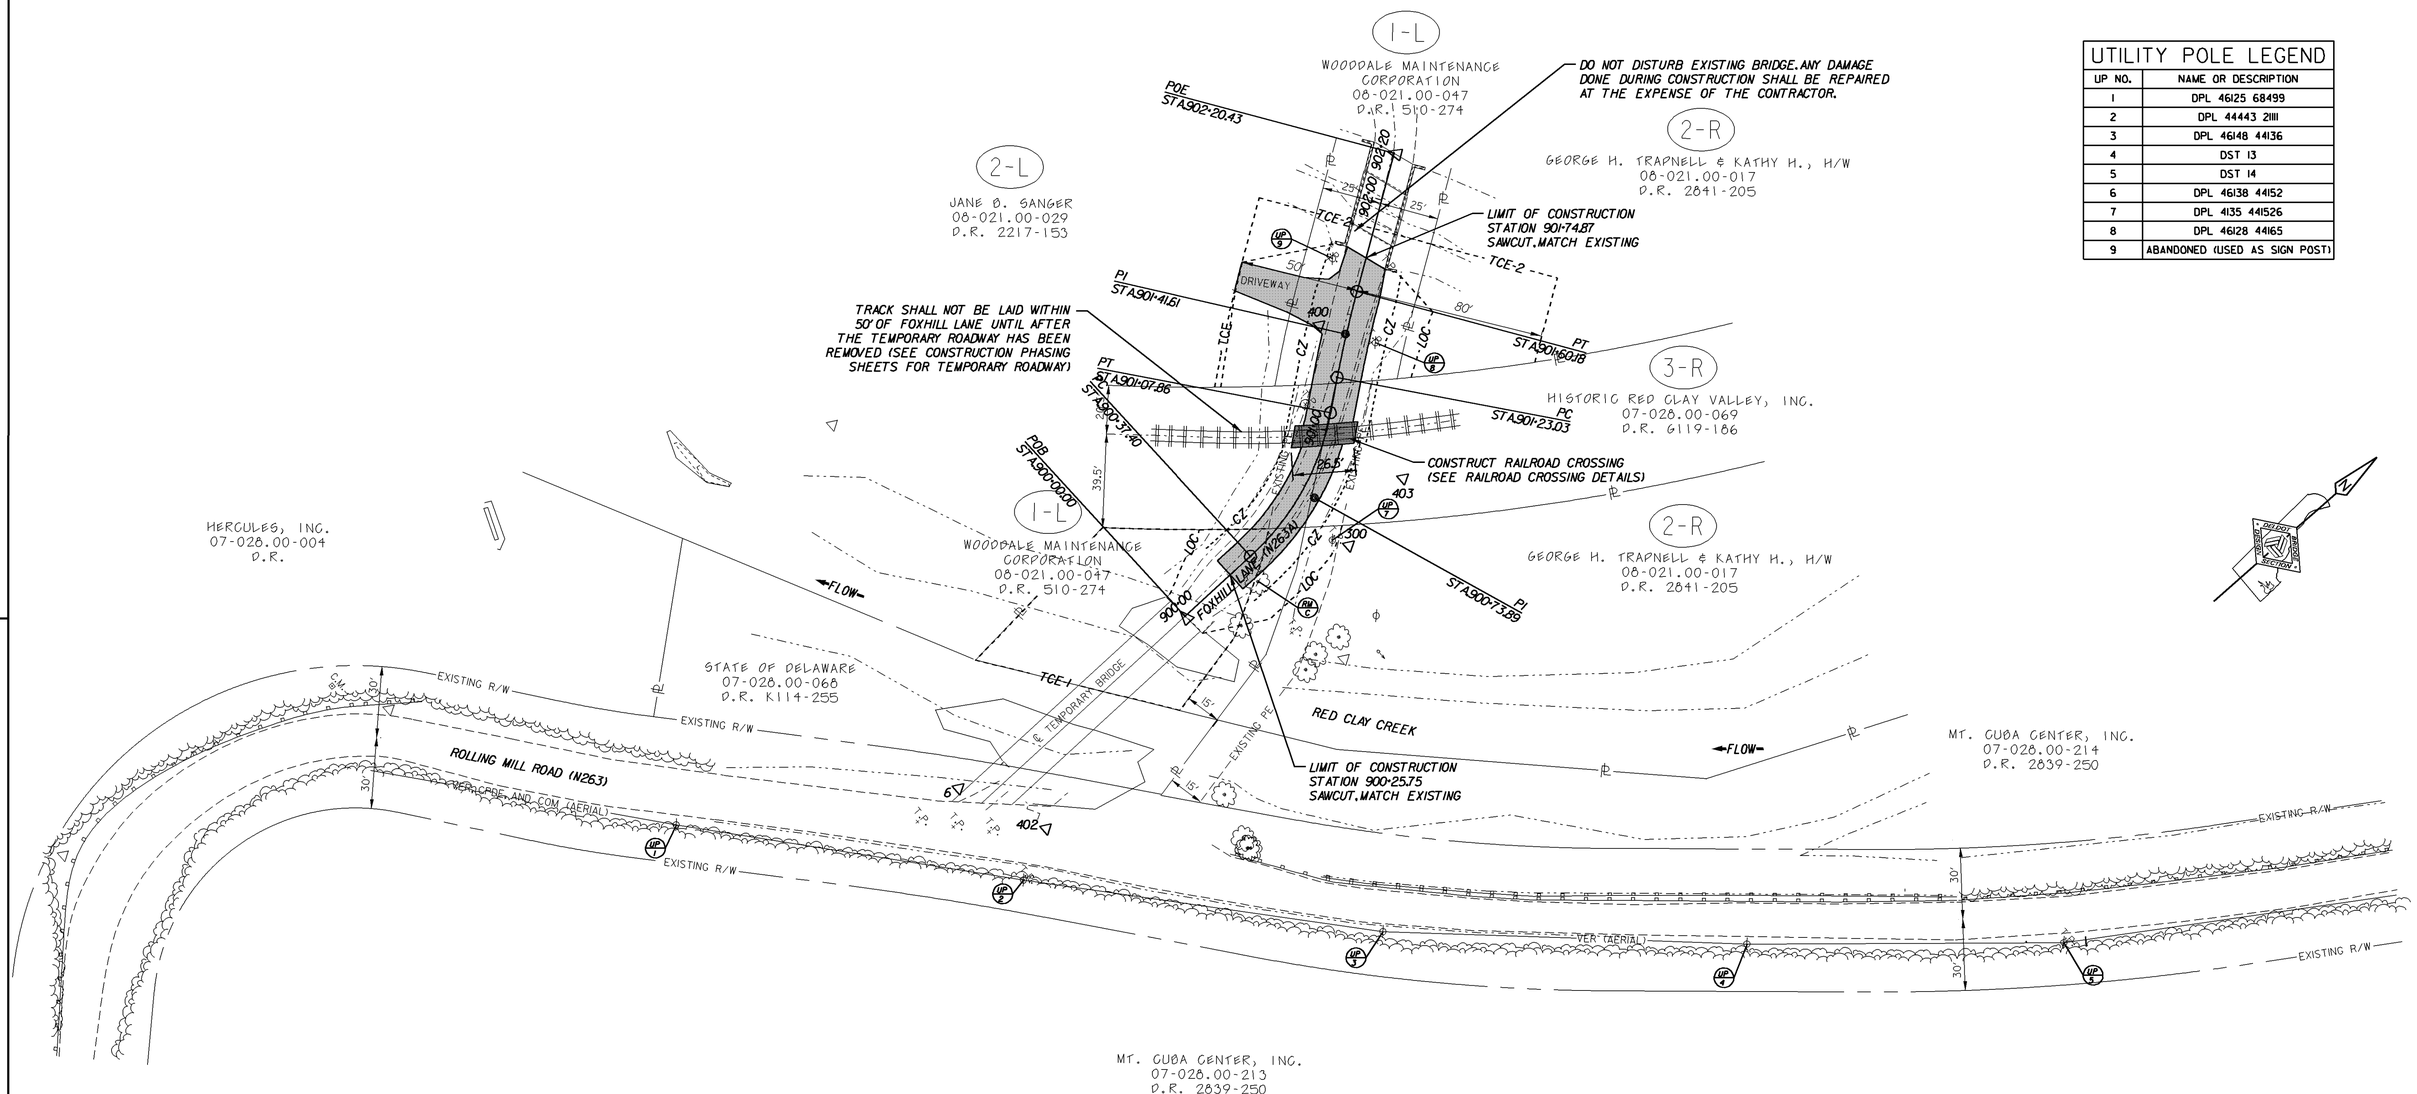

CHK'D. _____

DESIGN _____

CADD DESIGN _____