FEET/12/1000

TEXT SIZE REFERENCE
.125
.1875
.25

BRIDGE PLAN AND ELEVATION BR. 1-137

CONTRACT	COUNTY	FEDERAL AID PROJECT NO.	SHEET NO.	TOTAL SHTS.
SEE TITLE	NEW CASTLE	SEE TITLE	9	24

BR 1-137 ON FOXHILL LANE OVER RED CLAY CREEK AND ROLLING MILL ROAD RETAINING WALL

REVISIONS

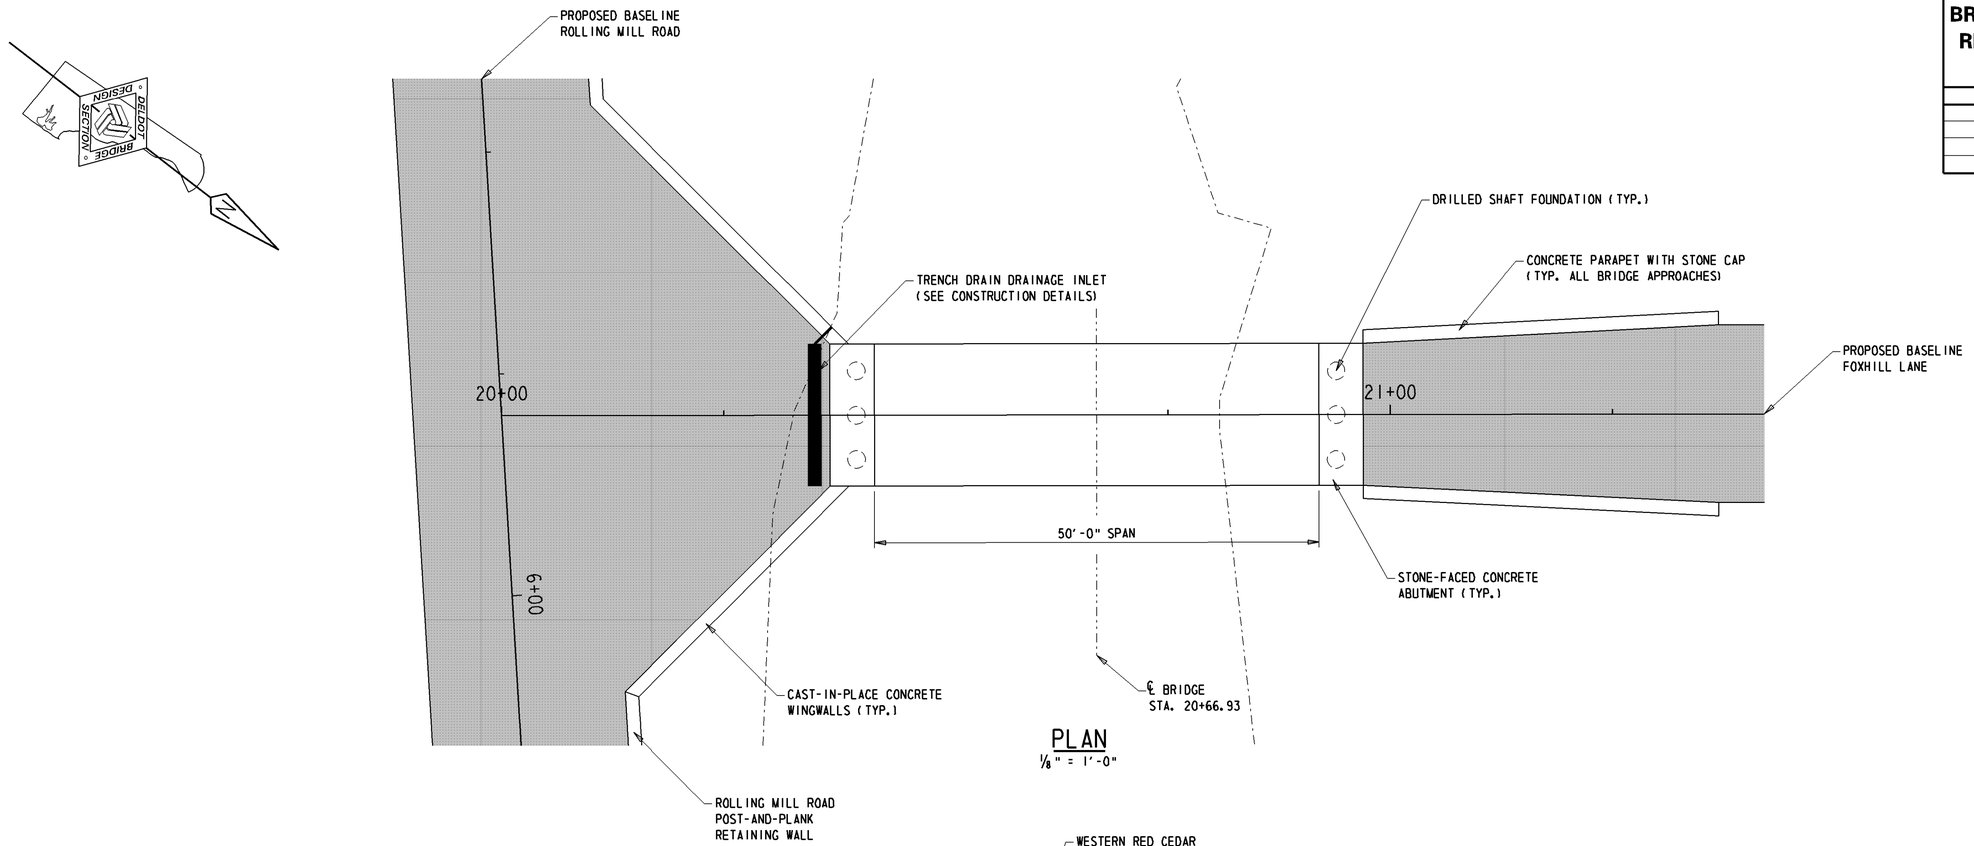

PLAN
1/8" = 1'-0"

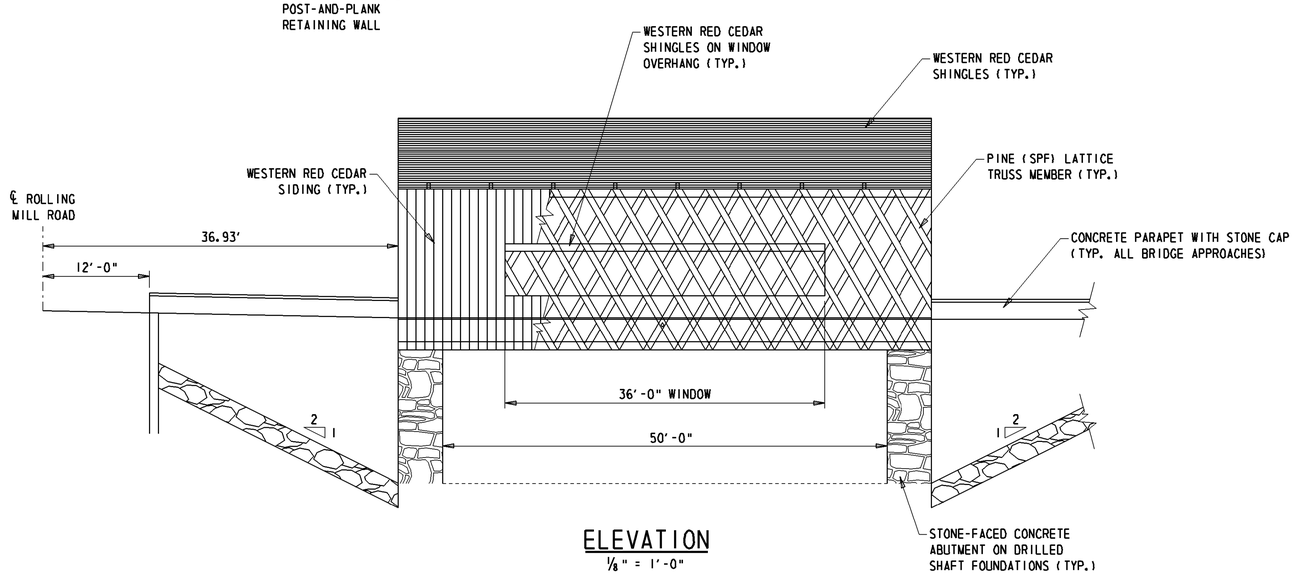

ELEVATION
1/8" = 1'-0"

y:Y:/NEWCASTL/263/Bridge/22007011/plans/pe.dgn

CADD DESIGN JWH DESIGN JWH CHKD. DAR