APPENDIX IV

DUPONT BLUE BALL DAIRY FLOOR PLANS

BY

Priscilla Thompson
The History Store
and
T. William Brockenbrough, Jr.
Delaware Department of Transportation

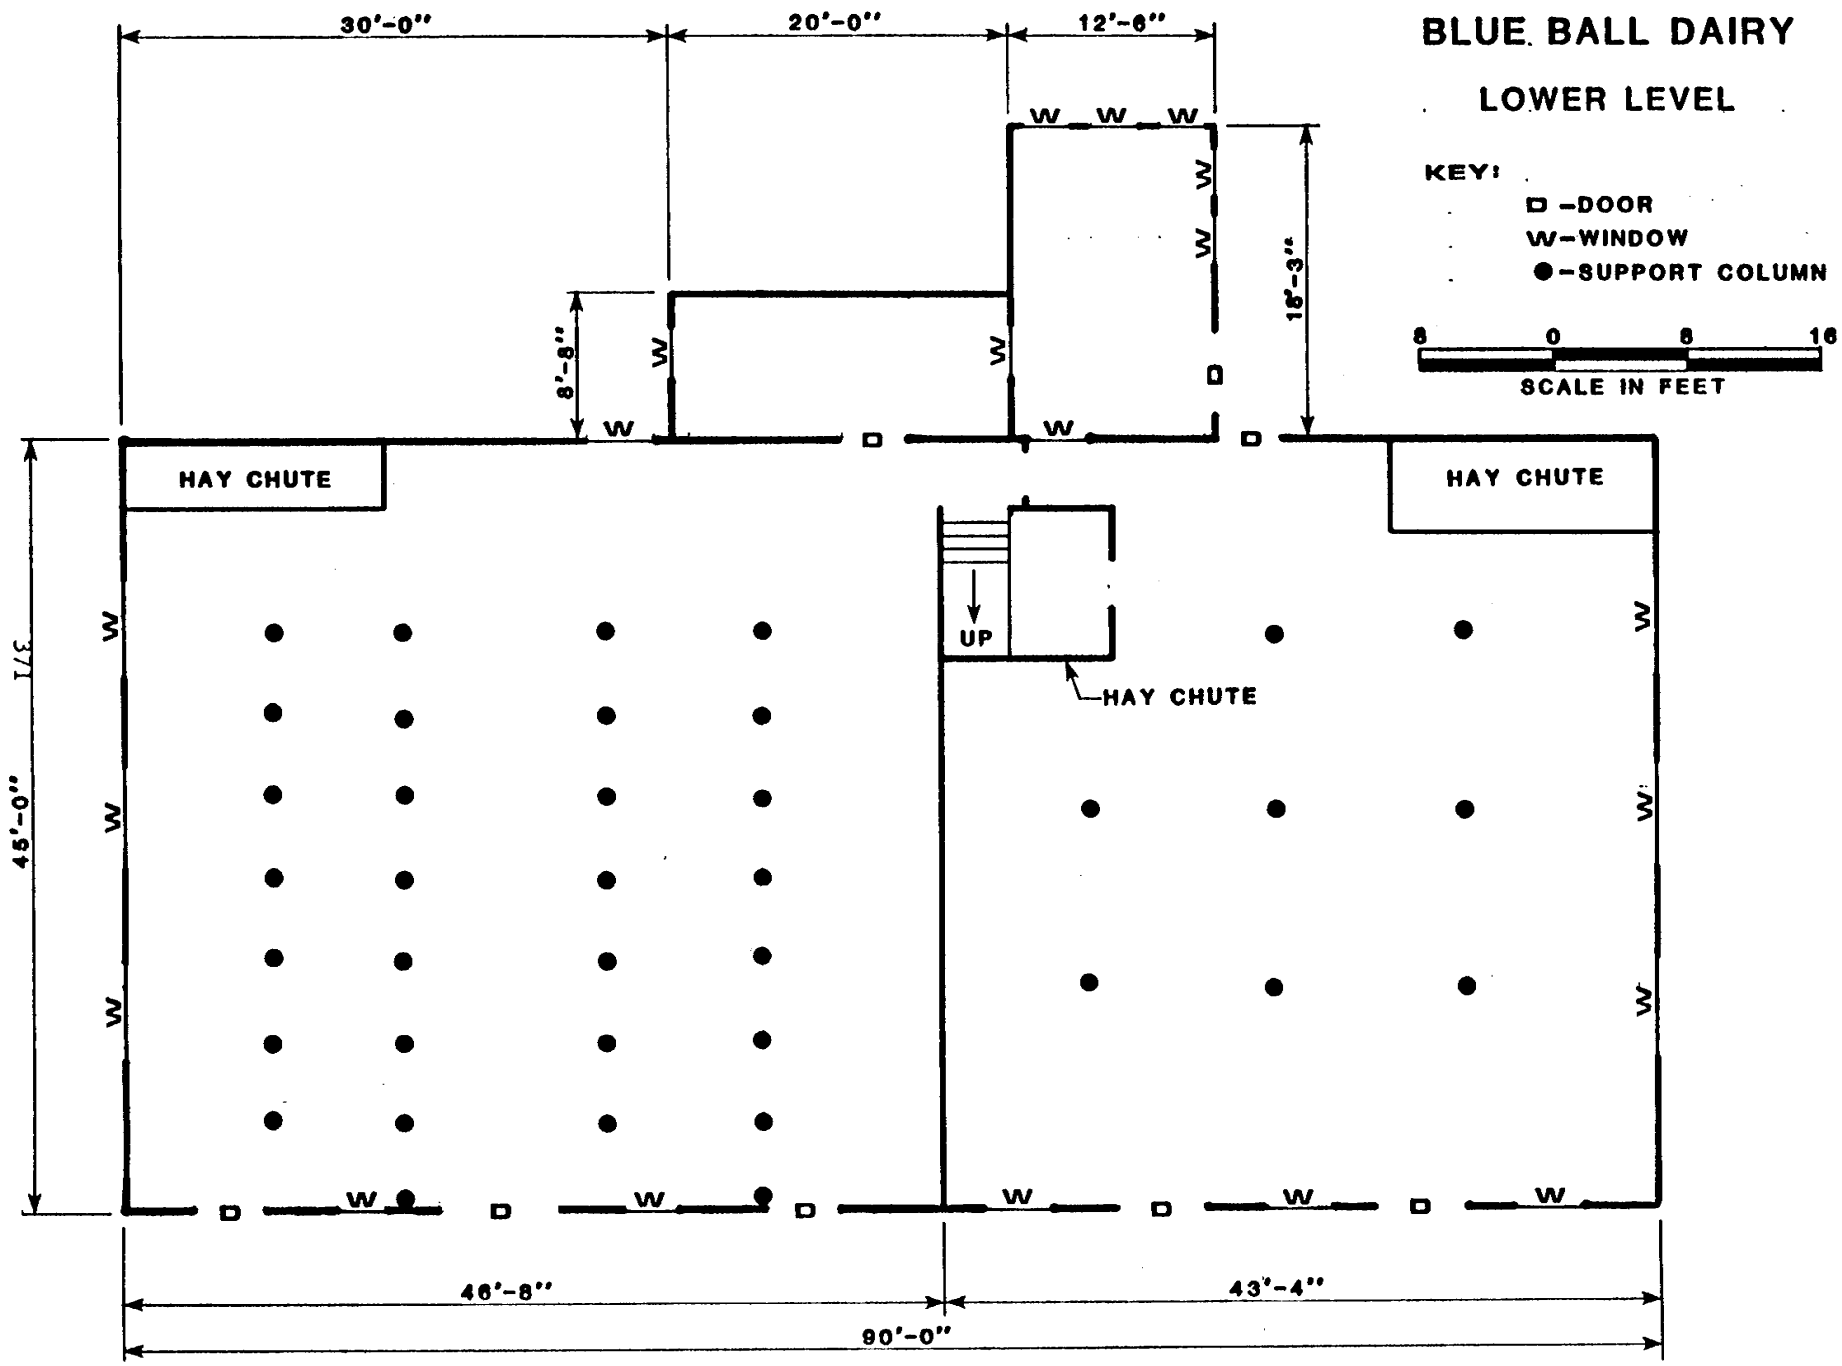
BLUE BALL DAIRY
LOWER LEVEL
KEY:
D -DOOR
W-WINDOW
● -SUPPORT COLUMN
8 0 8 16
SCALE IN FEET
30'-0"
20'-0"
12'-6"
8'-8"
18'-3"
45'-0"
HAY CHUTE
HAY CHUTE
UP
HAY CHUTE
46'-8"
43'-4"
90'-0"

BLUE BALL DAIRY

UPPER LEVEL

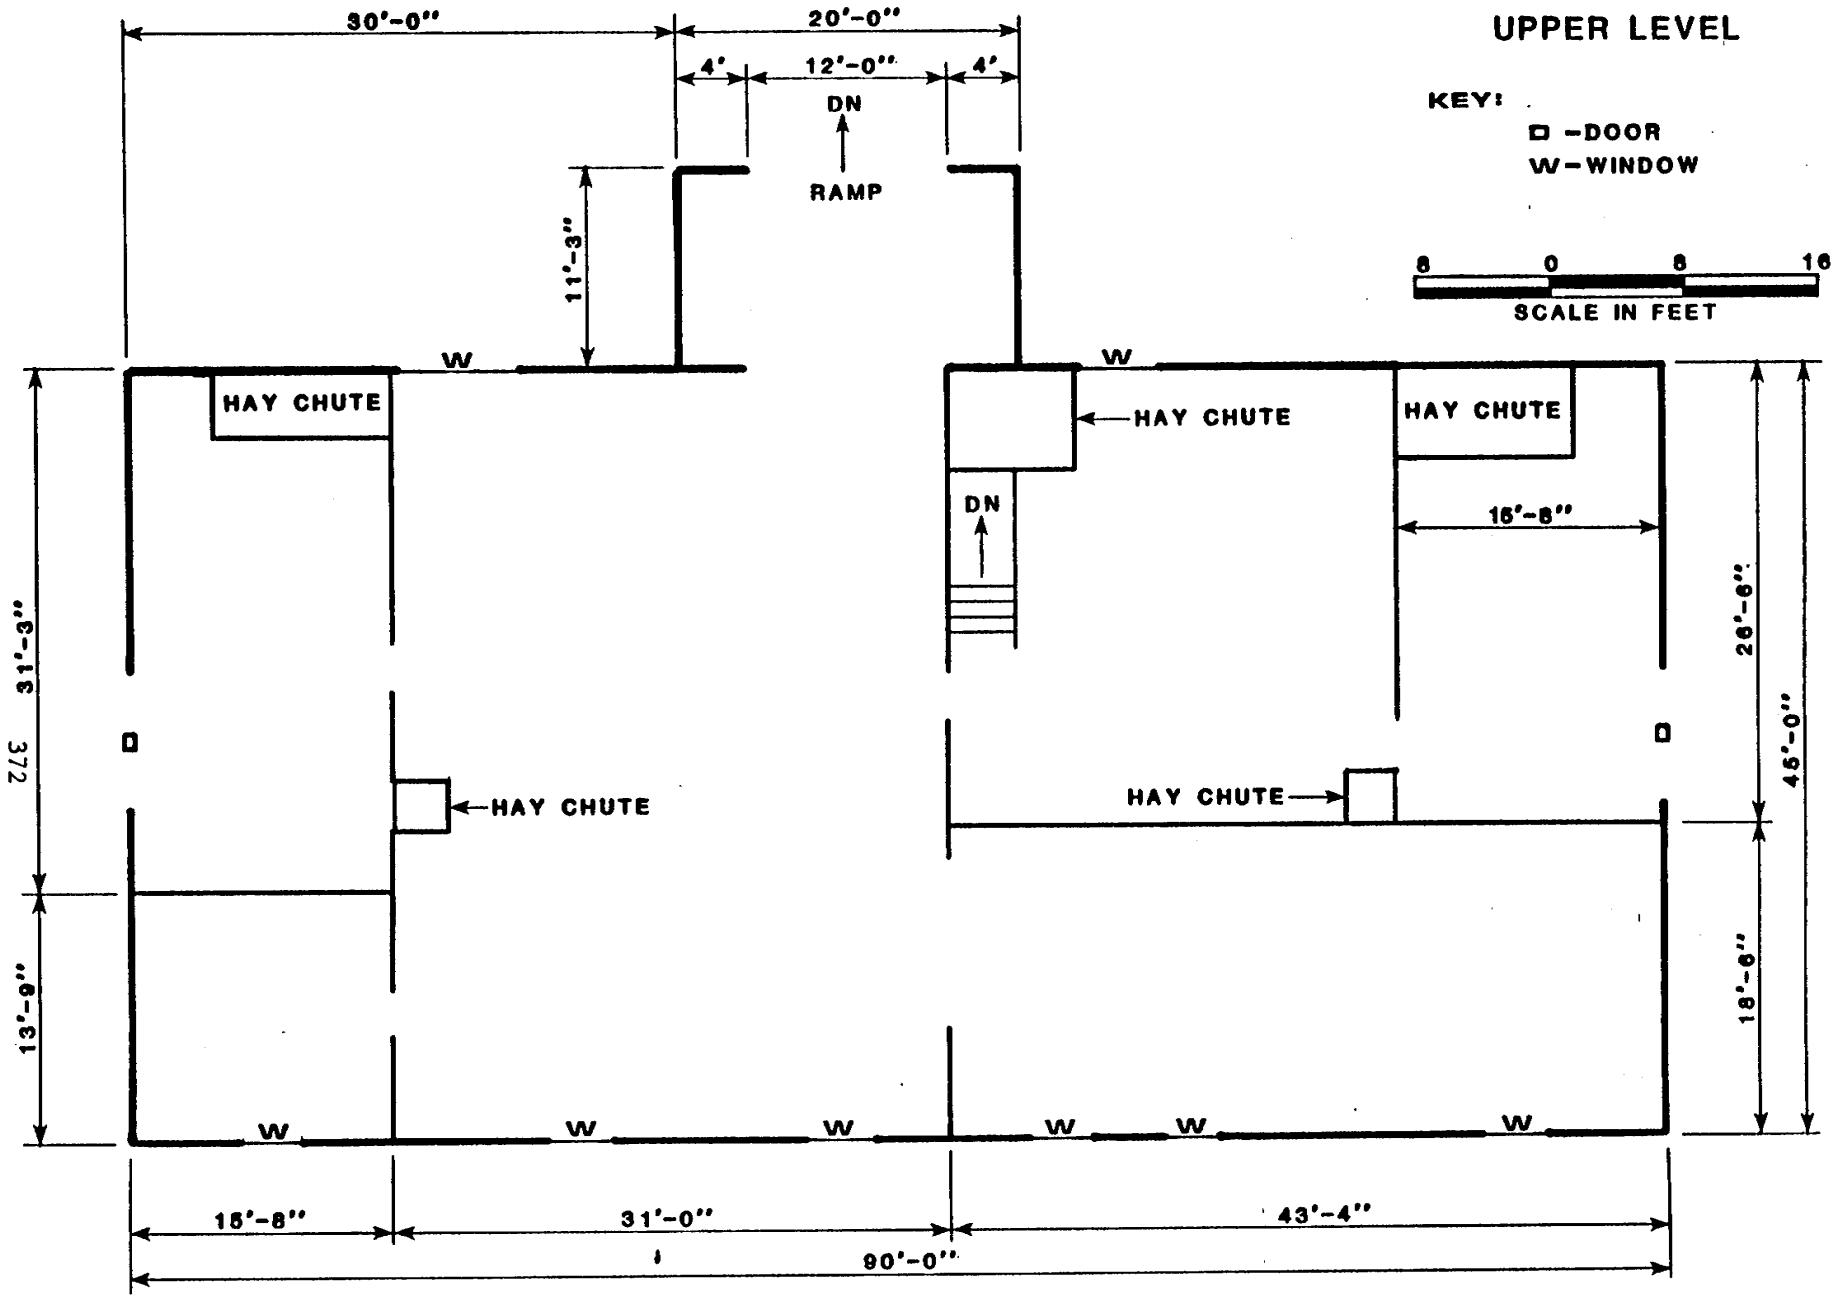

DETAIL OF ICE ROOM WALL

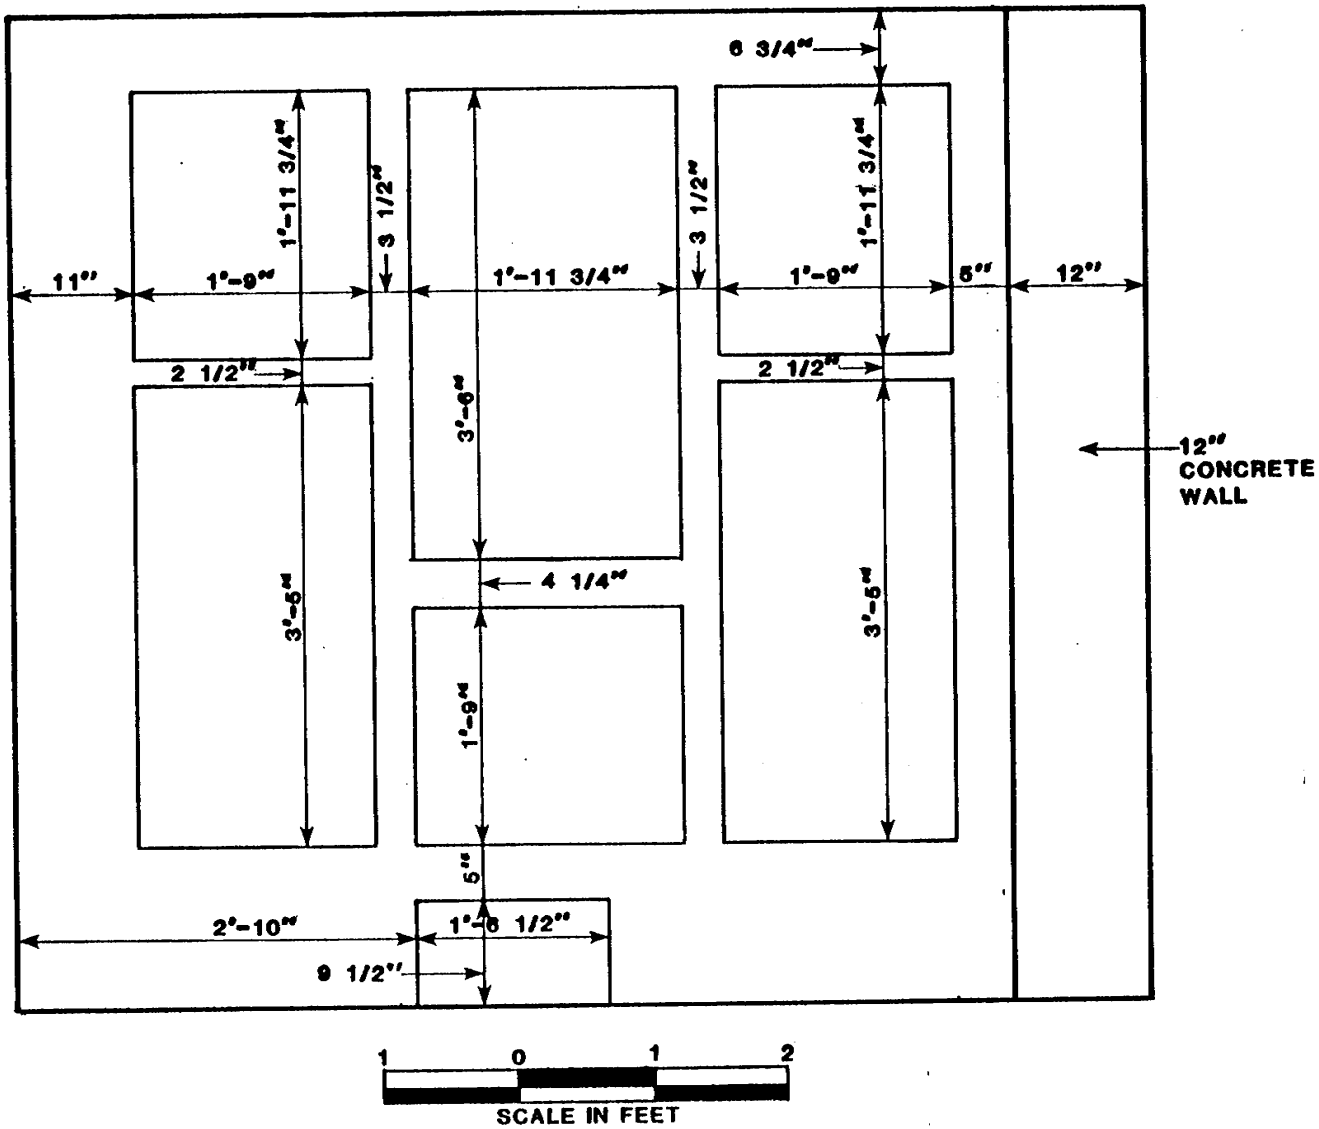
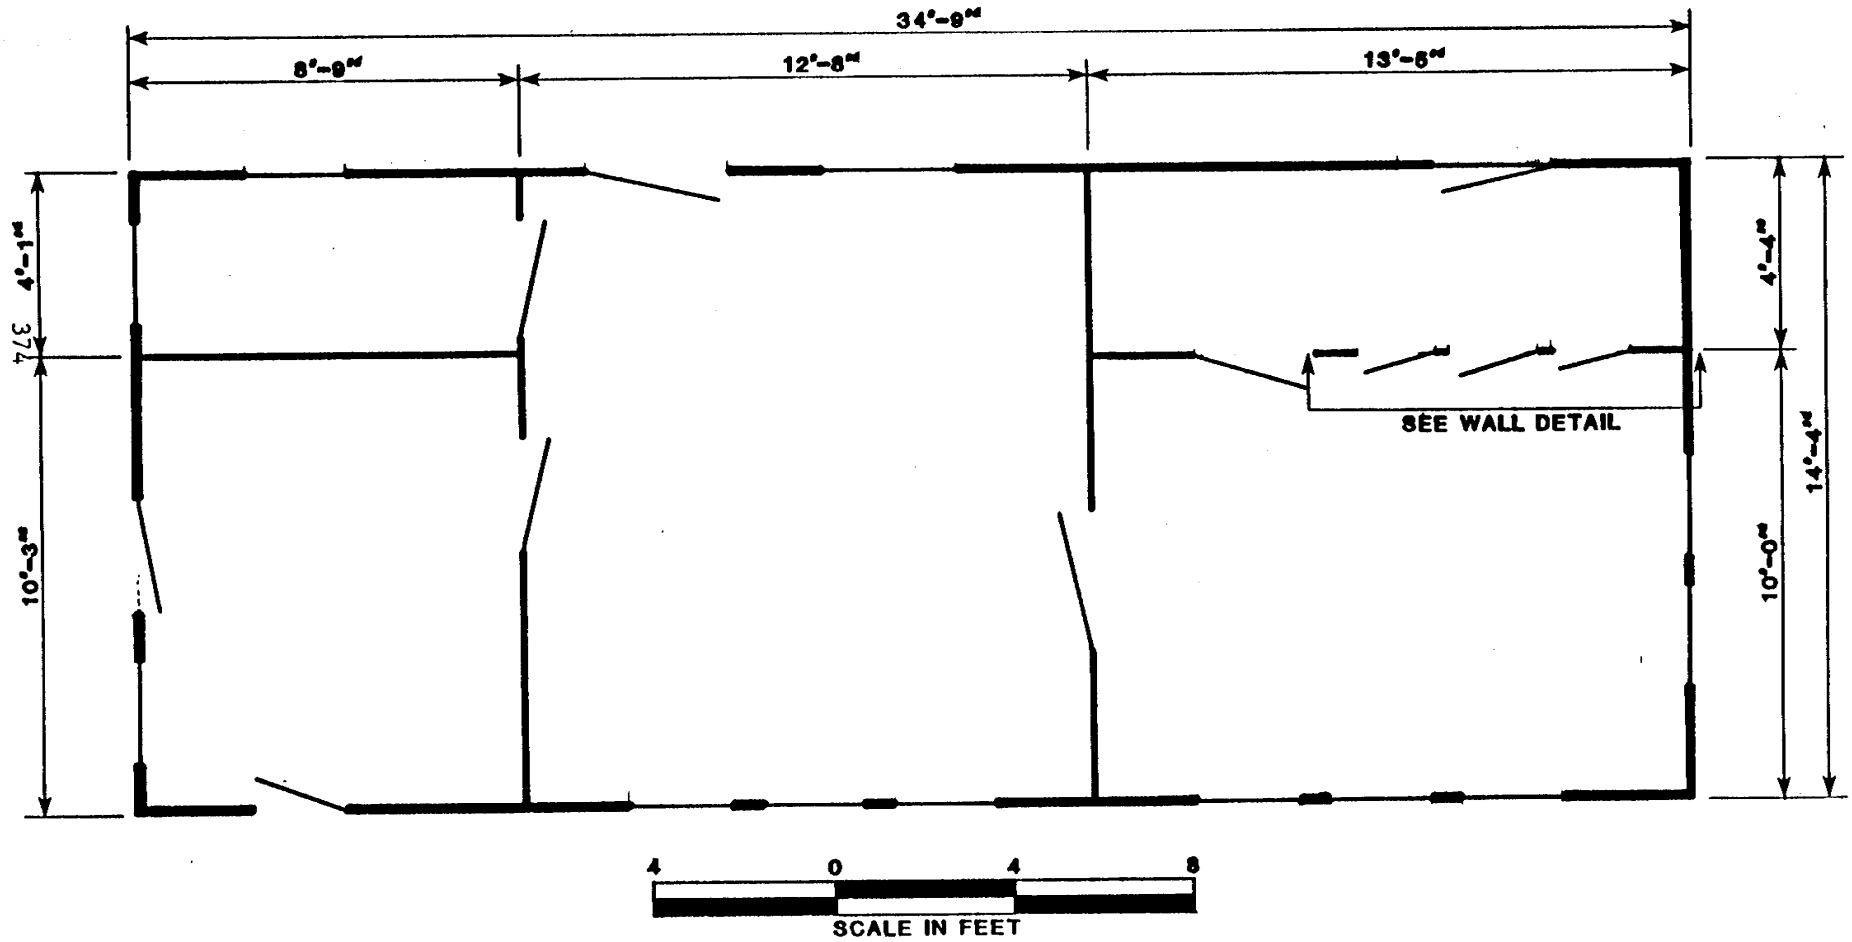
MILK HOUSE
AT DUPONT DAIRY