CONTRACT	COUNTY	F.A.P. NO.	SHEET NO.	TOTAL SHTS.
21-046-01	SUSSEX	SEE TITLE SHEET	11	62

MILTON TRUCK ROUTE (S319), FROM SR-5 TO SR-30

REVISIONS

CONSTRUCTION

SCALE 0 10 20 30 40 50 60

N

UNDERDRAIN SCHEDULE

NO.	SIZE/TYPE	DIS. INV.	LENGTH
1	6" PEP	*	754.25'
2	6" PEP	*	512.25'
3	6" PEP	*	228.75'

* - SET IN FIELD BY THE ENGINEER

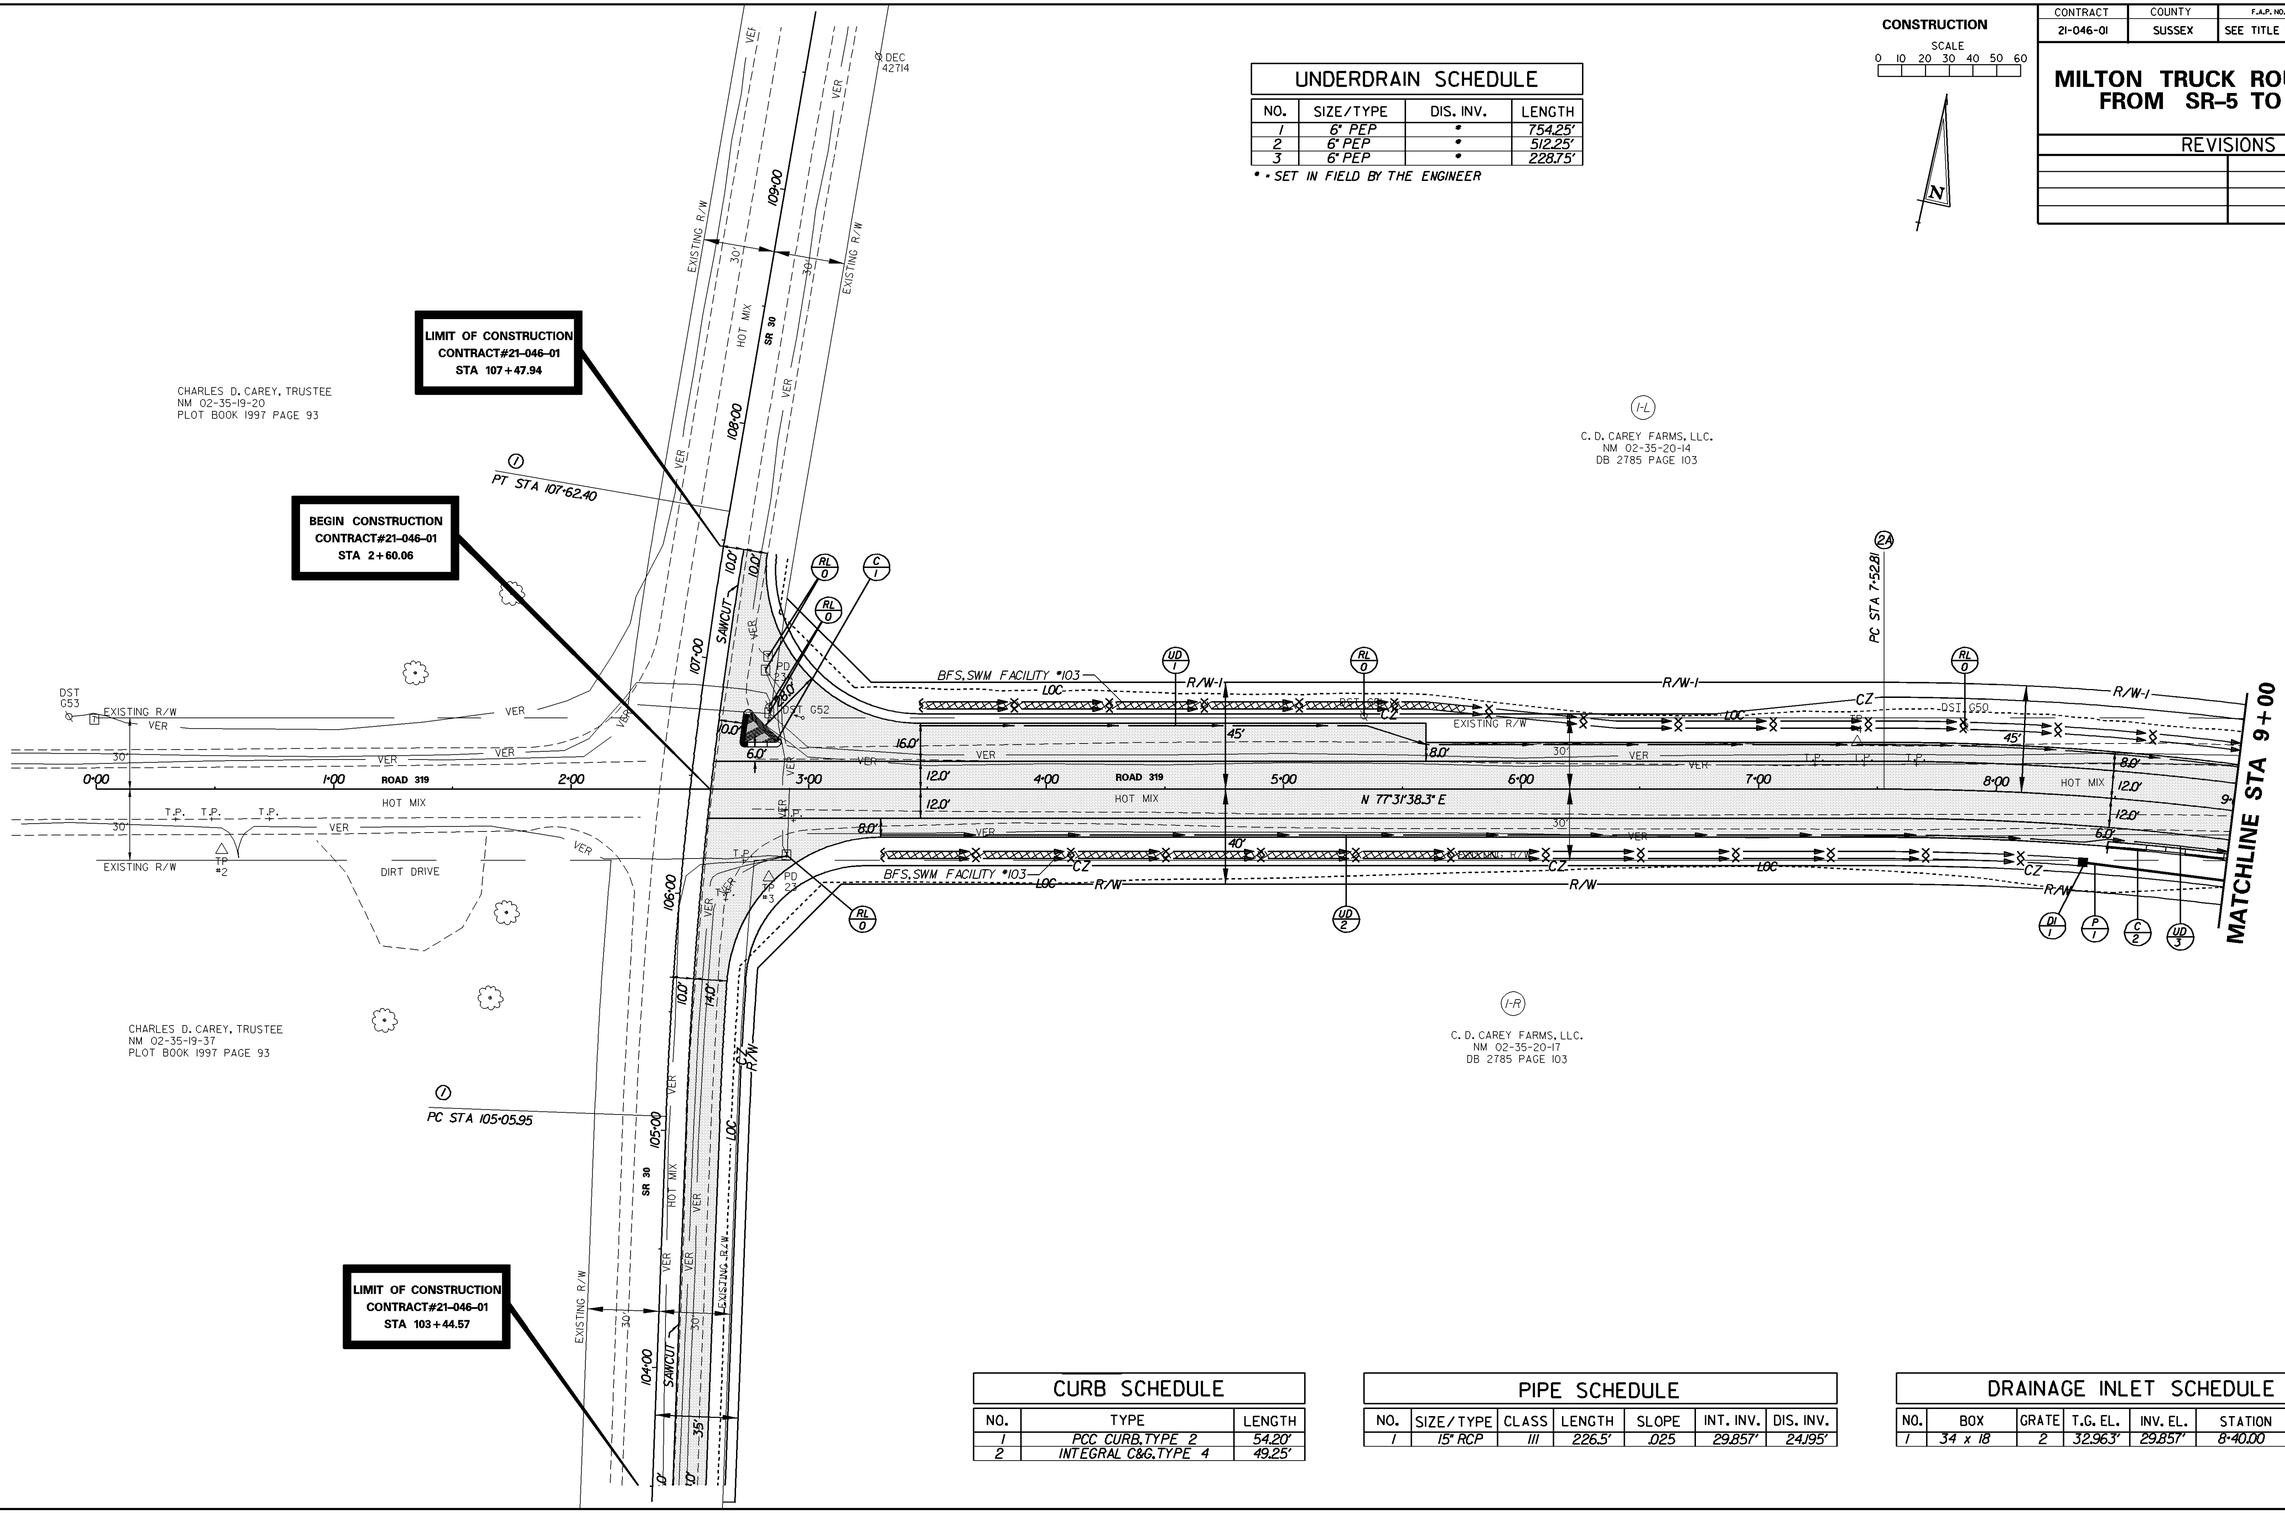

CURB SCHEDULE

NO.	TYPE	LENGTH
1	PCC CURB, TYPE 2	54.20'
2	INTEGRAL C&G, TYPE 4	49.25'

PIPE SCHEDULE

NO.	SIZE/TYPE	CLASS	LENGTH	SLOPE	INT. INV.	DIS. INV.
1	15" RCP	III	226.5'	.025	29.857'	24.195'

DRAINAGE INLET SCHEDULE

NO.	BOX	GRATE	T.G. EL.	INV. EL.	STATION	OFFSET
1	34 x 18	2	32.963'	29.857'	8+40.00	-27.50'

PREL. TRACING ____ DESIGN ____ CHKD. ____