CONTRACT	COUNTY	F.A.P. NO.	SHEET NO.	TOTAL SHTS.
20-007-02	NEW CASTLE	SEE TITLE SHEET	31	151

SR 41 (LANCASTER PIKE) SAFETY PROJECT

REVISIONS

PROFILES

SCALE

0 30 60 90

FEET

10 5 0

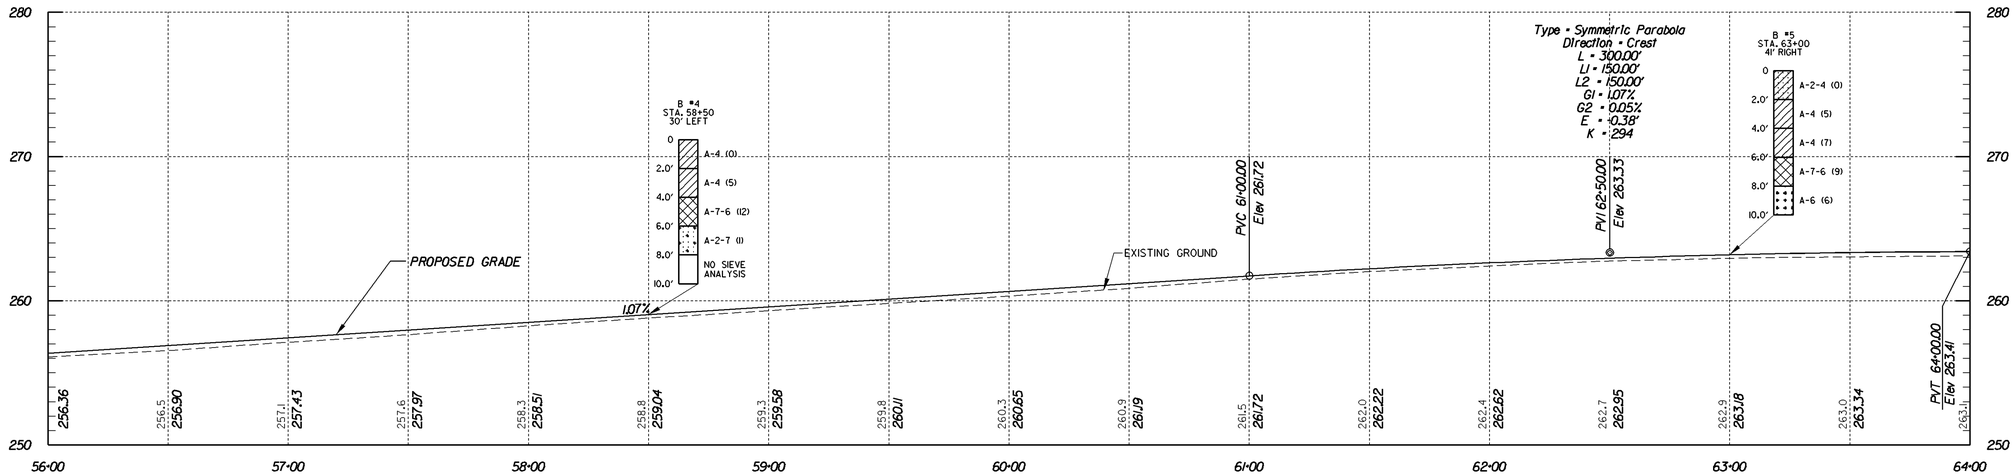

LANCASTER PIKE

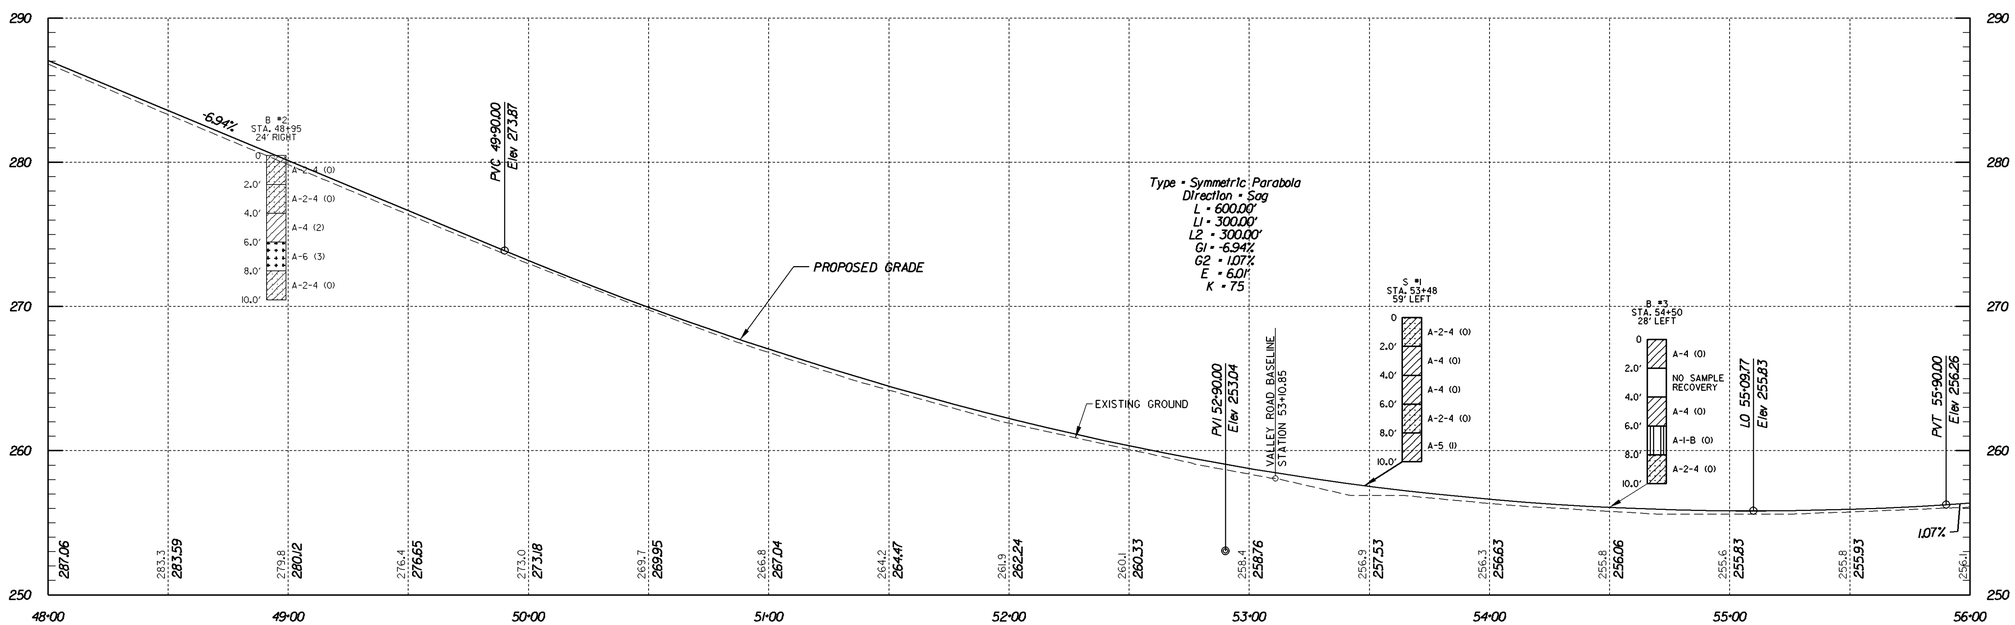

LANCASTER PIKE

PREL. TRACING _____ J.A.D. _____ DESIGN _____ C.L.G./D.E.G. _____ CHKD. _____ J.M.P. _____

Last Modified on: 09/15/05