CONTRACT	COUNTY	F.A.P. NO.	SHEET NO.	TOTAL SHTS.
21-046-01	SUSSEX	SEE TITLE SHEET	21	62

MILTON TRUCK ROUTE (S319), FROM SR-5 TO SR-30

REVISIONS

PROFILES

HORIZONTAL SCALE
0 20 40 60 80 100

VERTICAL SCALE
10 8 6 4 2 0

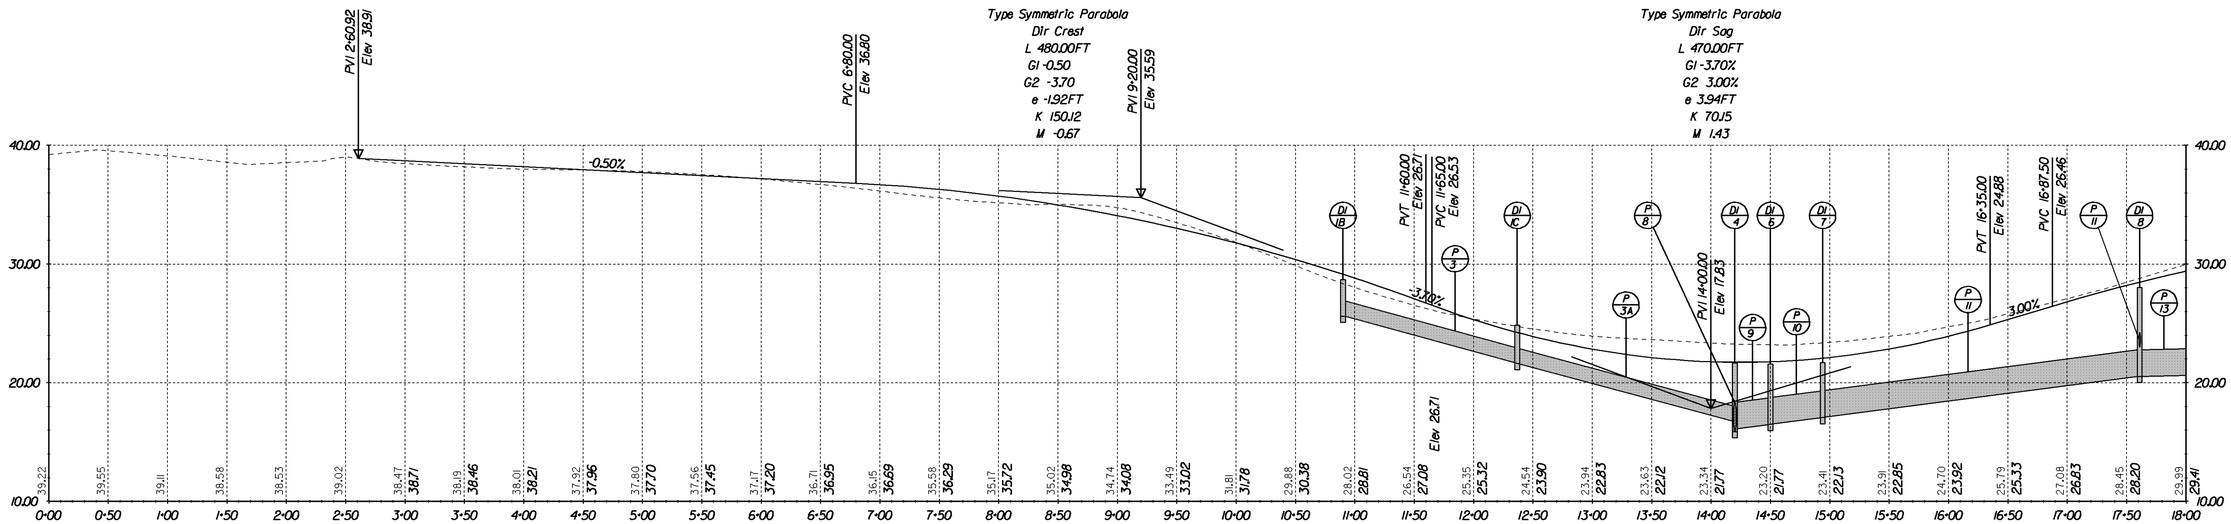

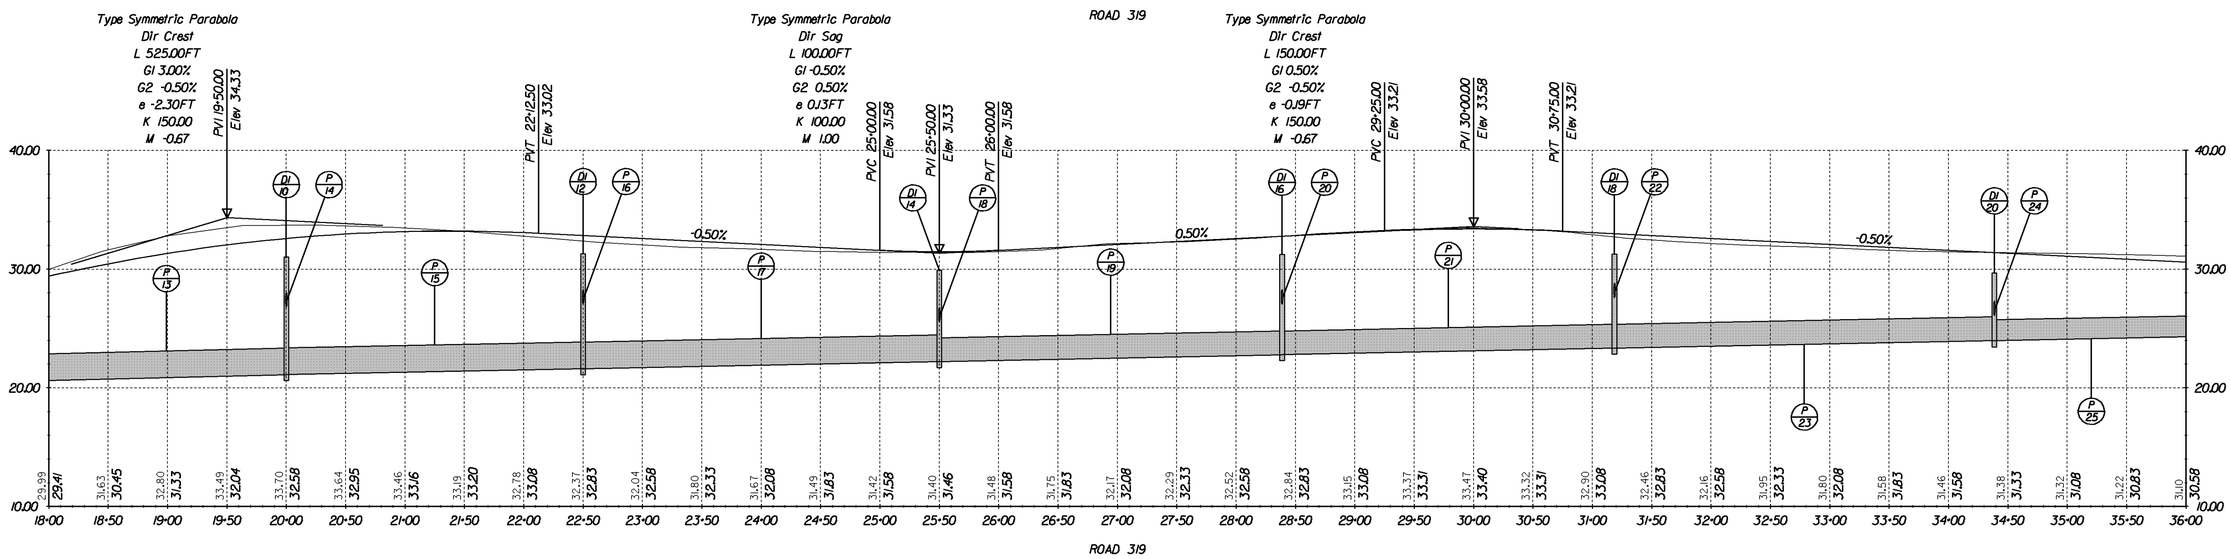

CHK'D. _____

DESIGN _____

PREL. TRACING _____