CONTRACT	COUNTY	F.A.P. NO.	SHEET NO.	TOTAL SHTS.
20-007-02	NEW CASTLE	SEE TITLE SHEET	130	151

SIGNING, STRIPING AND CONDUIT

SCALE 0 30 60 90 FEET

SR 41 (LANCASTER PIKE) SAFETY PROJECT

REVISIONS

PAVEMENT MARKINGS LEGEND

SYMBOL	ITEM	QUANTITY
A	4" SOLID WHITE EPOXY RESIN PAVEMENT STRIPING (ITEM 748506)	2,105 LF
B	4" DASHED WHITE EPOXY RESIN PAVEMENT STRIPING (10' LINE 30' GAP) (ITEM 748506)	210 LF
C	4" DASHED WHITE EPOXY RESIN PAVEMENT STRIPING (2' LINE 6' GAP) (ITEM 748506)	55 LF
D	4" SOLID YELLOW EPOXY RESIN PAVEMENT STRIPING (ITEM 748506)	1,486 LF
E	4" SOLID DOUBLE YELLOW EPOXY RESIN PAVEMENT STRIPING (ITEM 748506)	0 LF
F	16" SOLID WHITE ALKYD THERMOPLASTIC PAVEMENT STRIPING (ITEM 748015)	122 SF
G	WHITE ALKYD THERMOPLASTIC PAVEMENT SYMBOL (ITEM 748015)	44 SF
H	4" DASHED YELLOW EPOXY RESIN PAVEMENT STRIPING (10' LINE 30' GAP) (ITEM 748506)	0 LF
I	24" SOLID WHITE ALKYD THERMOPLASTIC PAVEMENT STRIPING (ITEM 748015)	740 SF

STRIPING NOTE:
CROSSWALK SYMBOLS TO BE 2' WIDE BY 8' LONG WITH 2' SPACING BETWEEN SYMBOLS. STOP BARS SHALL BE PLACED A MIN. OF 5' BEHIND CROSSWALKS.

ITS LEGEND

MD(SOD) – 4" MULTIDUCT UNDER NEW PAVEMENT OR IN SODDED TRENCH (ITEM 745513)

MD(PAVE) – 4" MULTIDUCT UNDER EXISTING PAVEMENT (ITEM 745514)

■ – CONDUIT JUNCTION WELL, TYPE 4 (ITEM 744523) – UNLESS OTHERWISE NOTED

ITS NOTES:
1. 3STATION AND OFFSET DATA IS GIVEN AT ANGLE BREAKS IN MULTIDUCT AND AT JUNCTION WELL LOCATIONS.
2. ITS CONDUIT TO TERMINATE AT LOCATION OF SIGNAL CABINET (SEE SIGNAL PLANS).

* JOINT-USE JUNCTION WELL WITH SIGNAL CABLE (SEE SIGNAL PLANS).

SIGNING LEGEND By State Forces

1. REMOVE EXISTING SIGN
2. EXISTING SIGN TO REMAIN
3. PLACE NEW SIGN
4. RENEW EXISTING SIGN
5. REPOSITION EXISTING SIGN

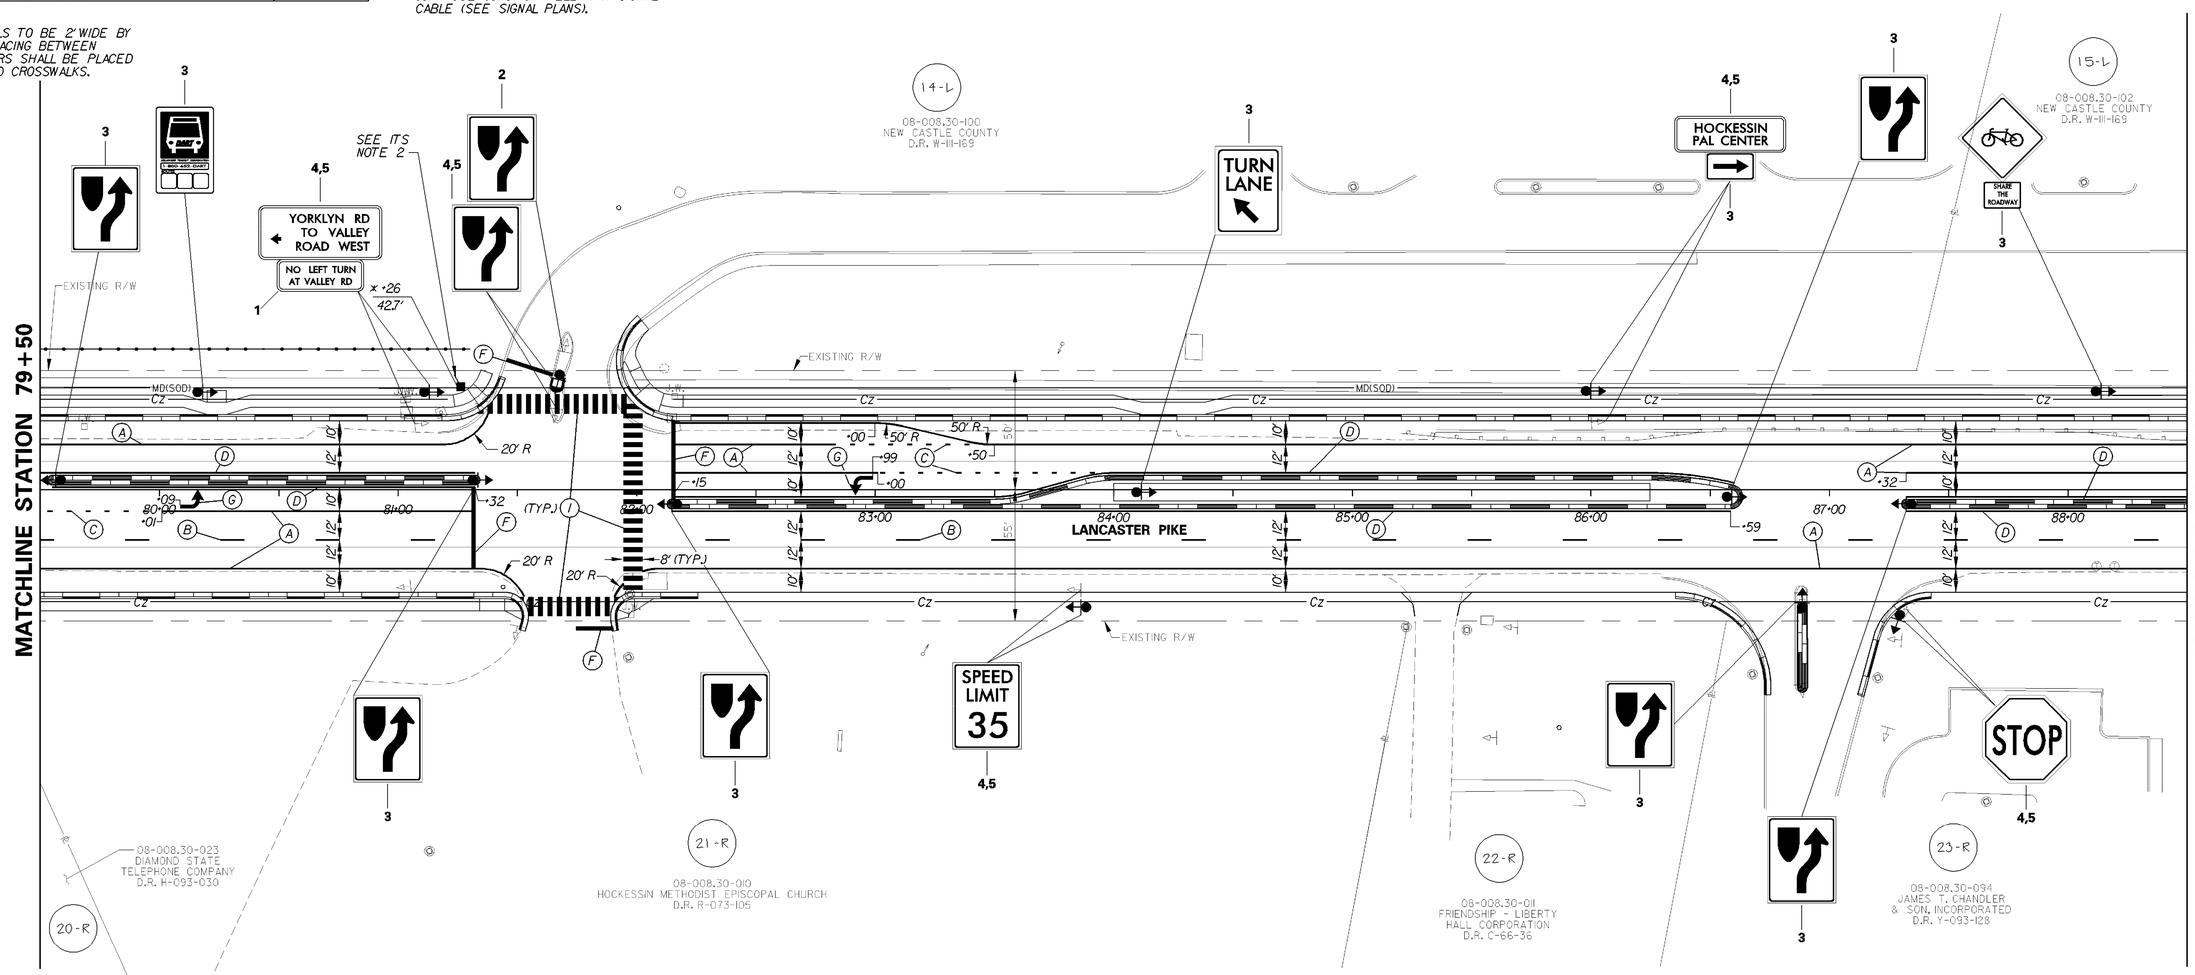

PRELIM. TRACING ____ J.A.D. ____ DESIGN ____ C.L.G./D.E.G. ____ CHKD. ____ J.M.P. ____

6/17/2004

M:\328406\ss09sr41.plt