PHASING PLAN
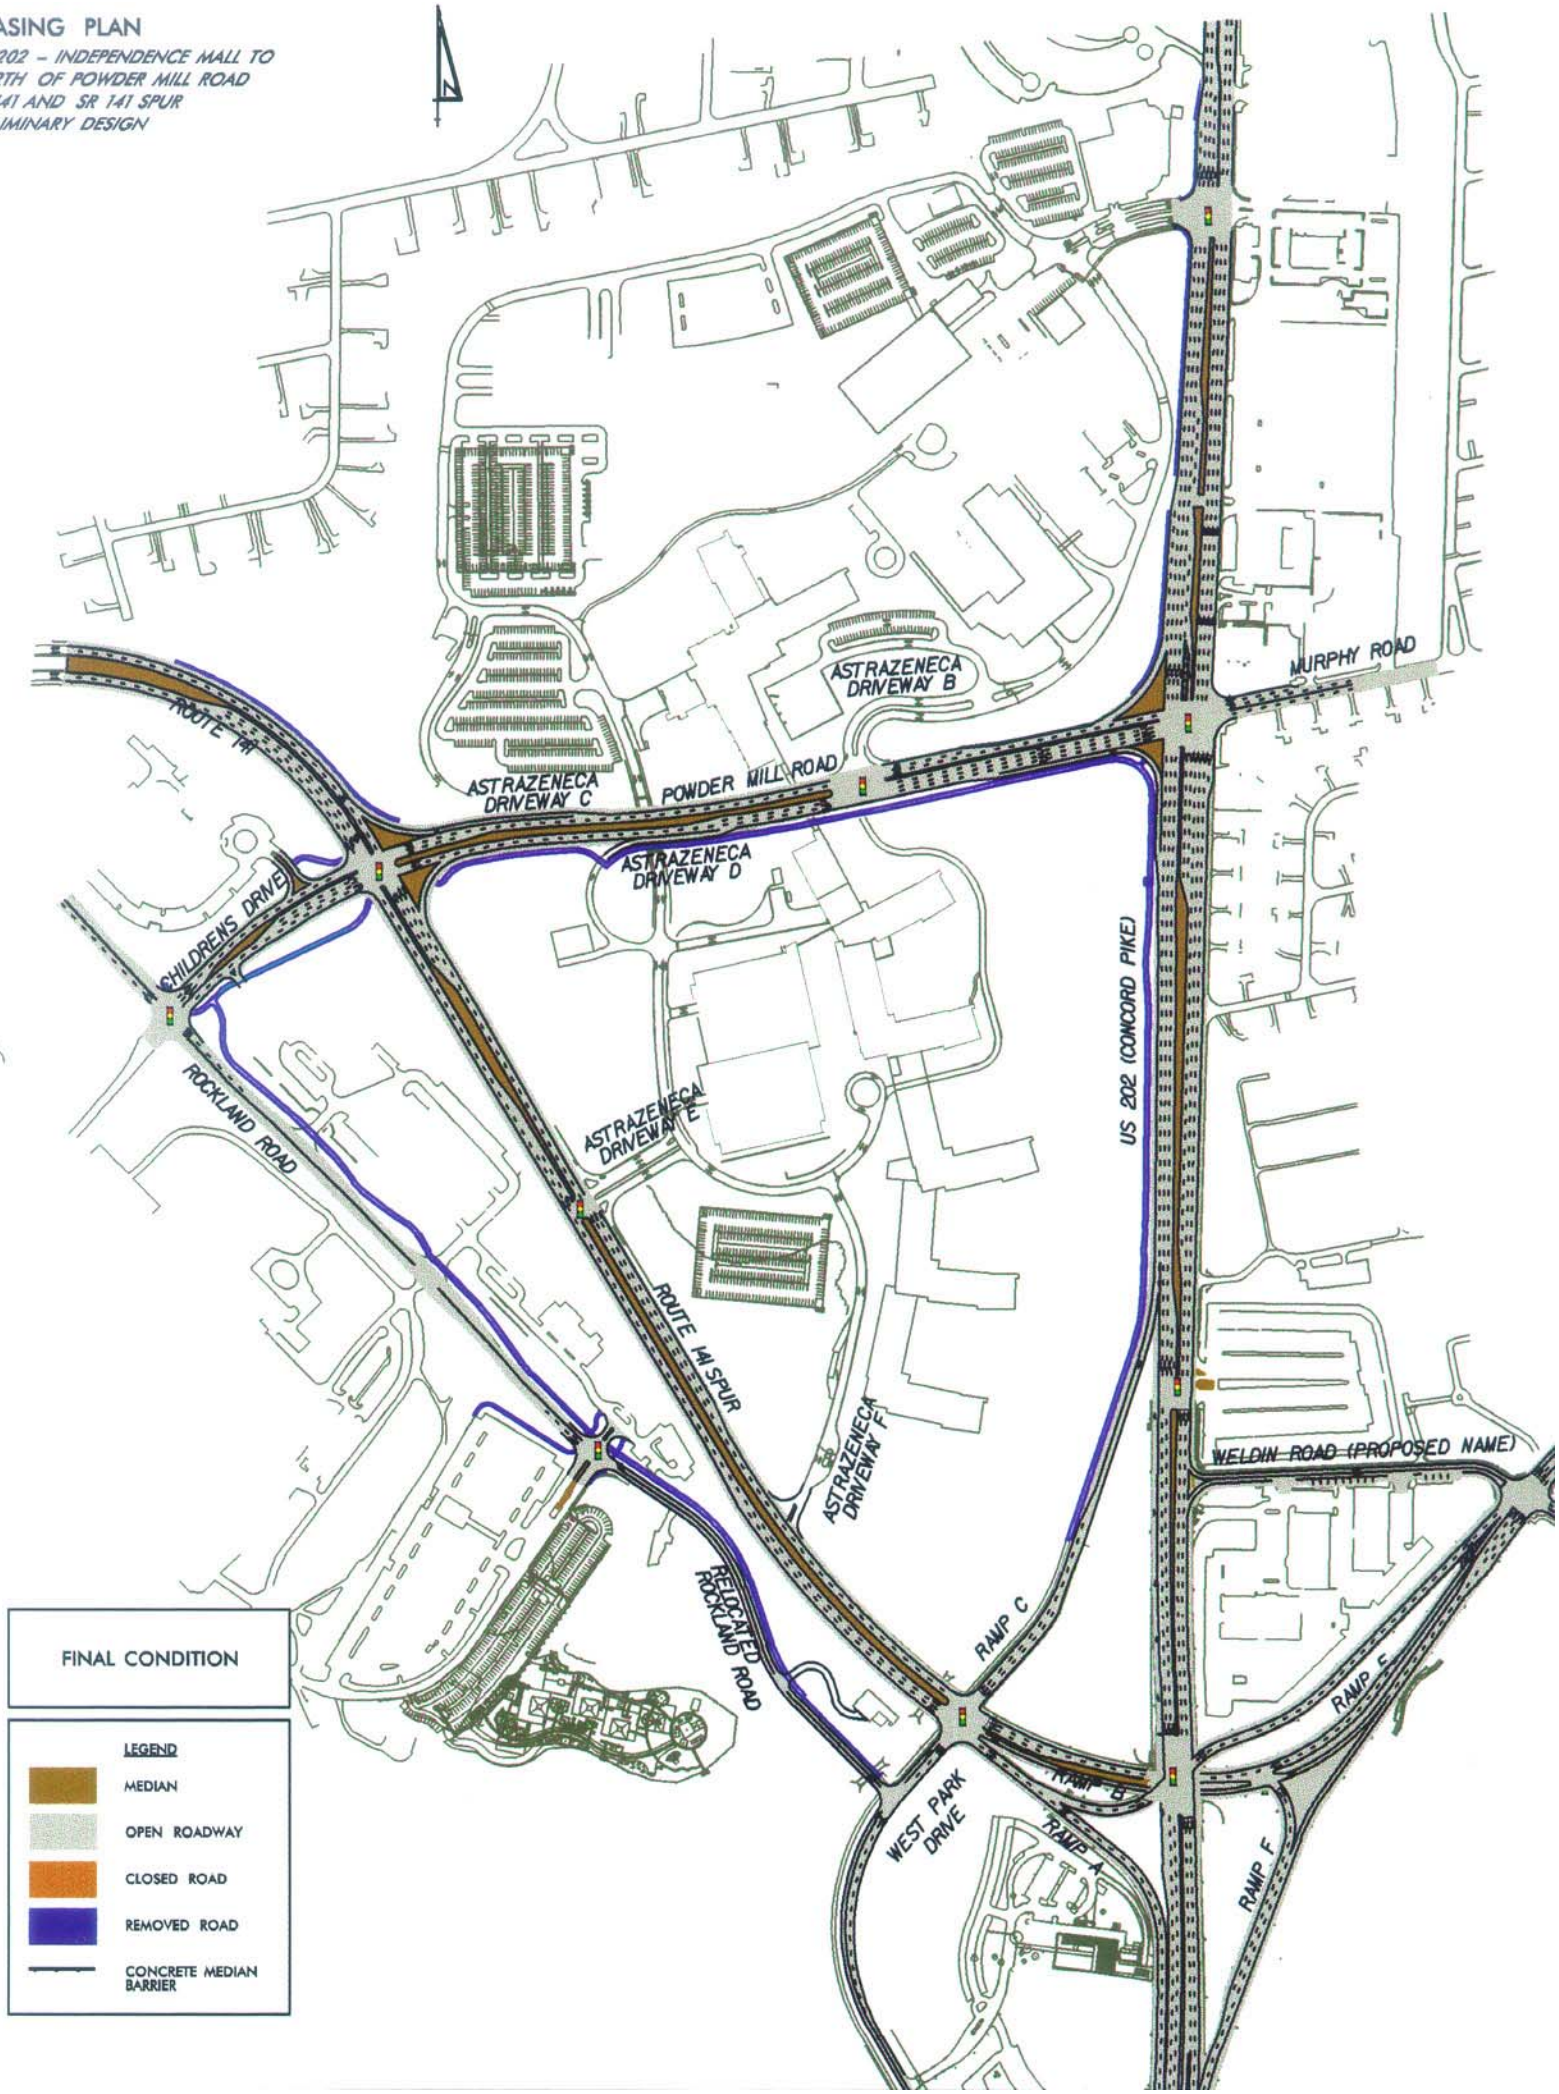
US 202 – INDEPENDENCE MALL TO NORTH OF POWDER MILL ROAD
SR 141 AND SR 141 SPUR
PRELIMINARY DESIGN