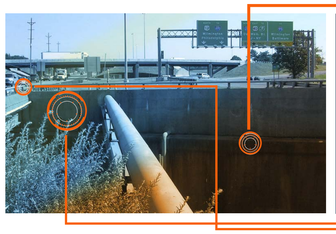

Bridge 1-665 North and 1-665 South

carrying US 13 over Baylor Boulevard

McCormick Taylor
Engineers & Planners Since 1946

Delaware Department of Transportation

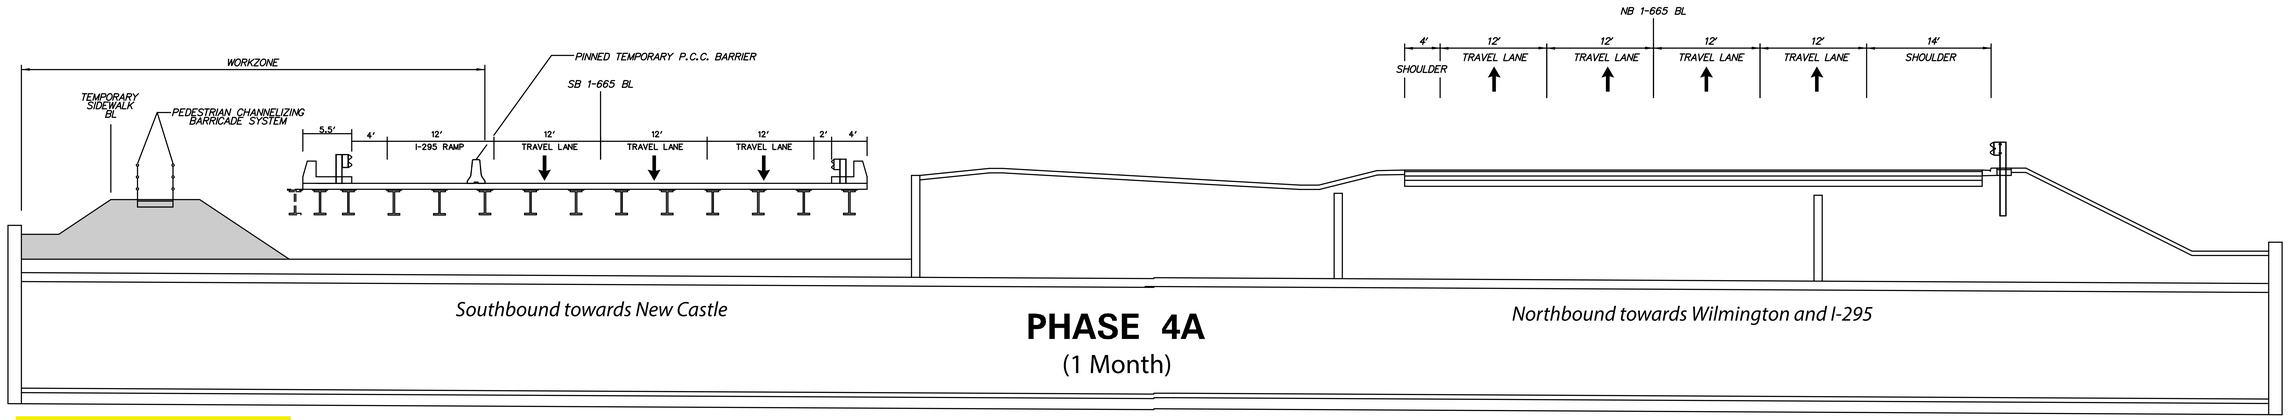

PHASE 4A

(1 Month)

END ROAD WORK

McMULLEN AVE

ROUTE US 13 SB

ROUTE US 13 NB

IMPACT ATTENUATOR

RIGHT SHOULDER CLOSED

ROAD WORK AHEAD

N