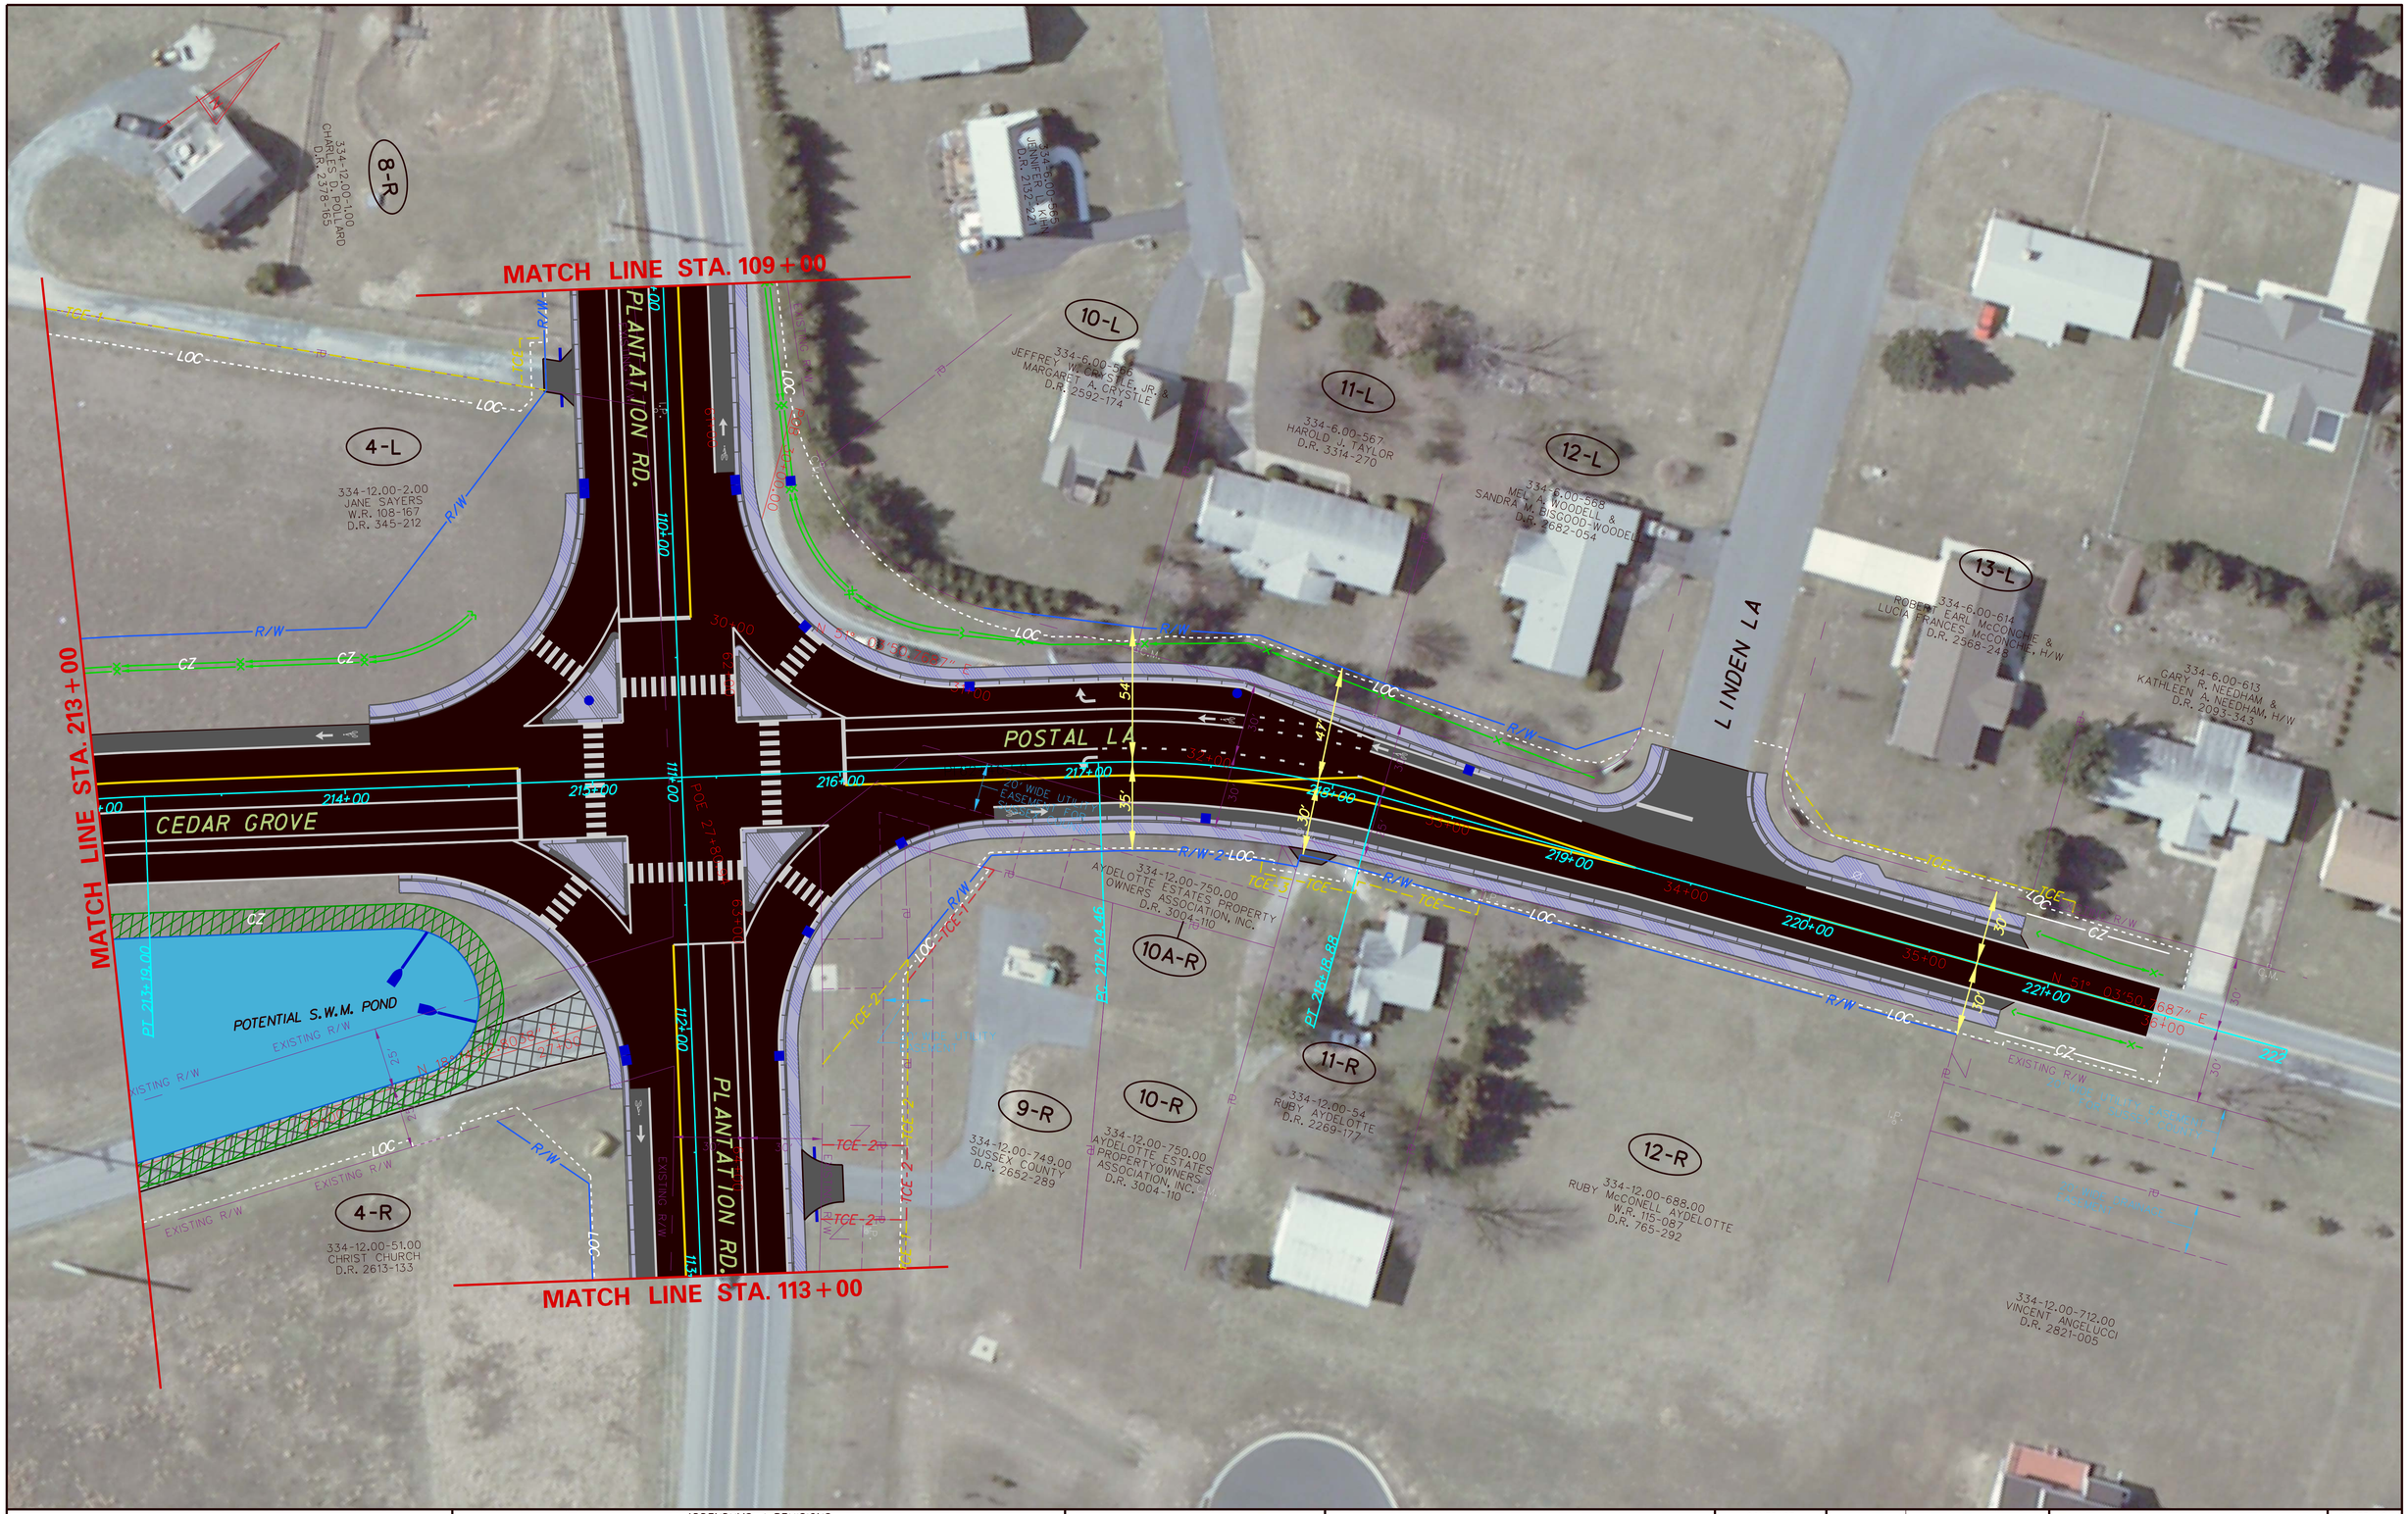

DELAWARE DEPARTMENT OF TRANSPORTATION	ADDENDUMS / REVISIONS	SCALE 0 30 60 90 FEET	PLANTATION ROAD AT CEDAR GROVE RD/POSTAL LANE INTERSECTION IMPROVEMENTS	CONTRACT T200911201	BRIDGE NO. N/A	CONSTRUCTION PLAN	SHEET NO. N/A
				COUNTY SUSSEX	DESIGNED BY:		TOTAL SHTS. N/A
					CHECKED BY:		