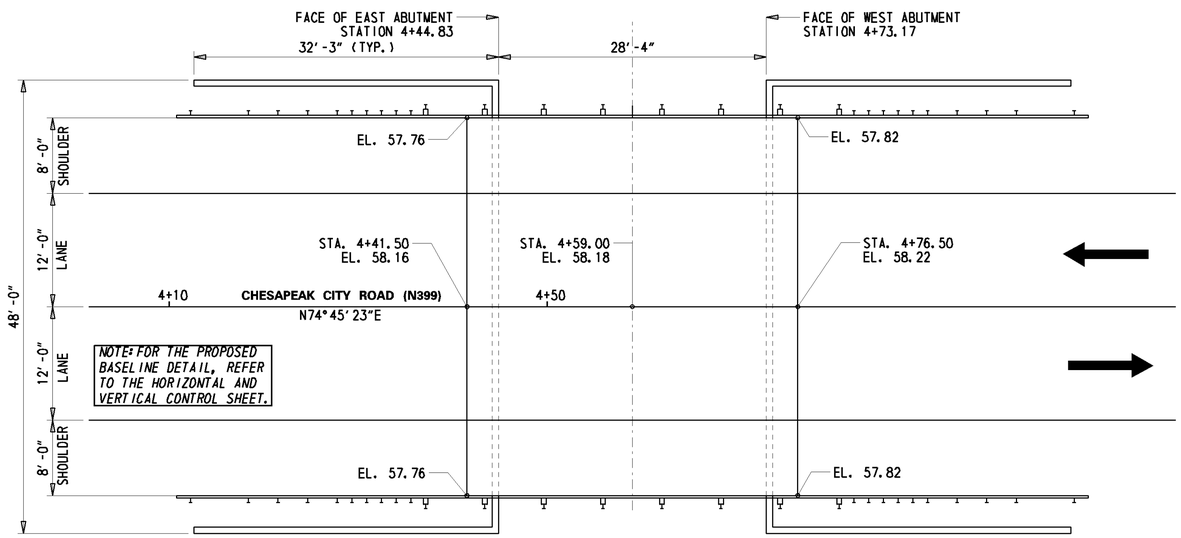

BRIDGE PLAN

1/8" = 1'-0"

SEE SHEET 8 FOR SECTIONS A-A AND B-B

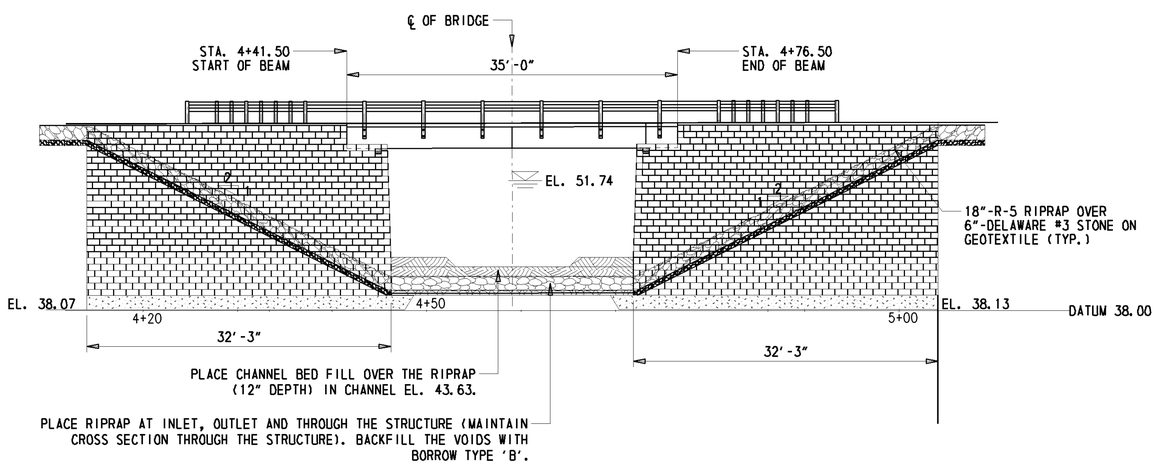

BRIDGE ELEVATION

1/8" = 1'-0"

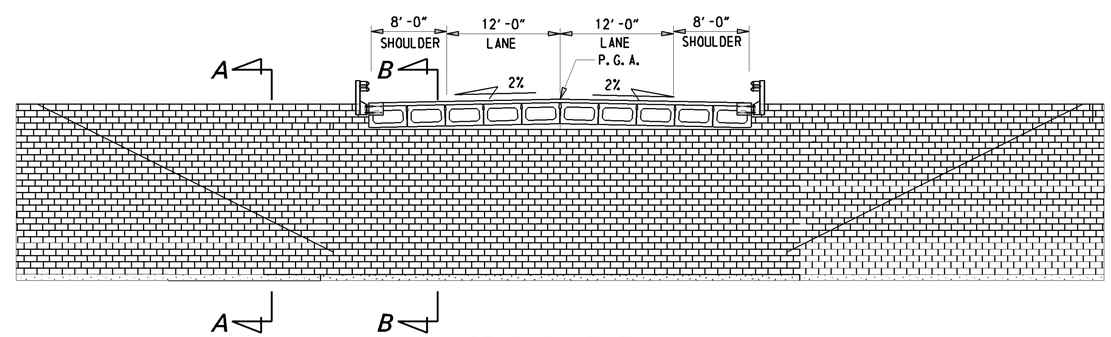

BRIDGE SECTION

1/8" = 1'-0"

Y:\NEWCASTL\399\BRIDGE\T201007102\PLANS\PE01.DGN

DELAWARE DEPARTMENT OF TRANSPORTATION	ADDENDUMS / REVISIONS	BR. 1-366 ON N399 CHESAPEAKE CITY ROAD OVER GUTHRIE RUN	CONTRACT T201007102	BRIDGE NO. 1-366	BRIDGE PLAN, SECTION AND ELEVATION	SHEET NO. 7
			COUNTY NEW CASTLE	DESIGNED BY: PAM		TOTAL SHTS. 19
				CHECKED BY: BB		