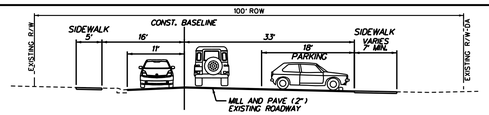

GOV. PRINTZ BLVD./MANOR AVE. (STA. 503+00)

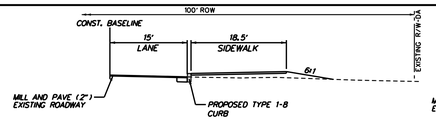

GOV. PRINTZ BLVD./MANOR AVE. (STA. 507+00)
(HALF SECTION)

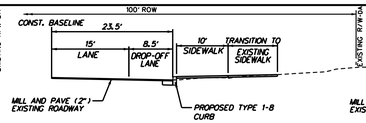

GOV. PRINTZ BLVD./MANOR AVE. (STA. 509+00)
(HALF SECTION)

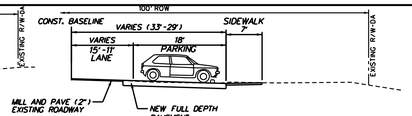

GOV. PRINTZ BLVD./MANOR AVE. (STA. 512+50)
(HALF SECTION)

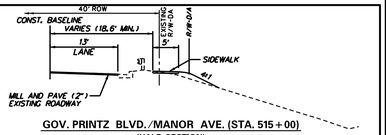

GOV. PRINTZ BLVD./MANOR AVE. (STA. 515+00)
(HALF SECTION)

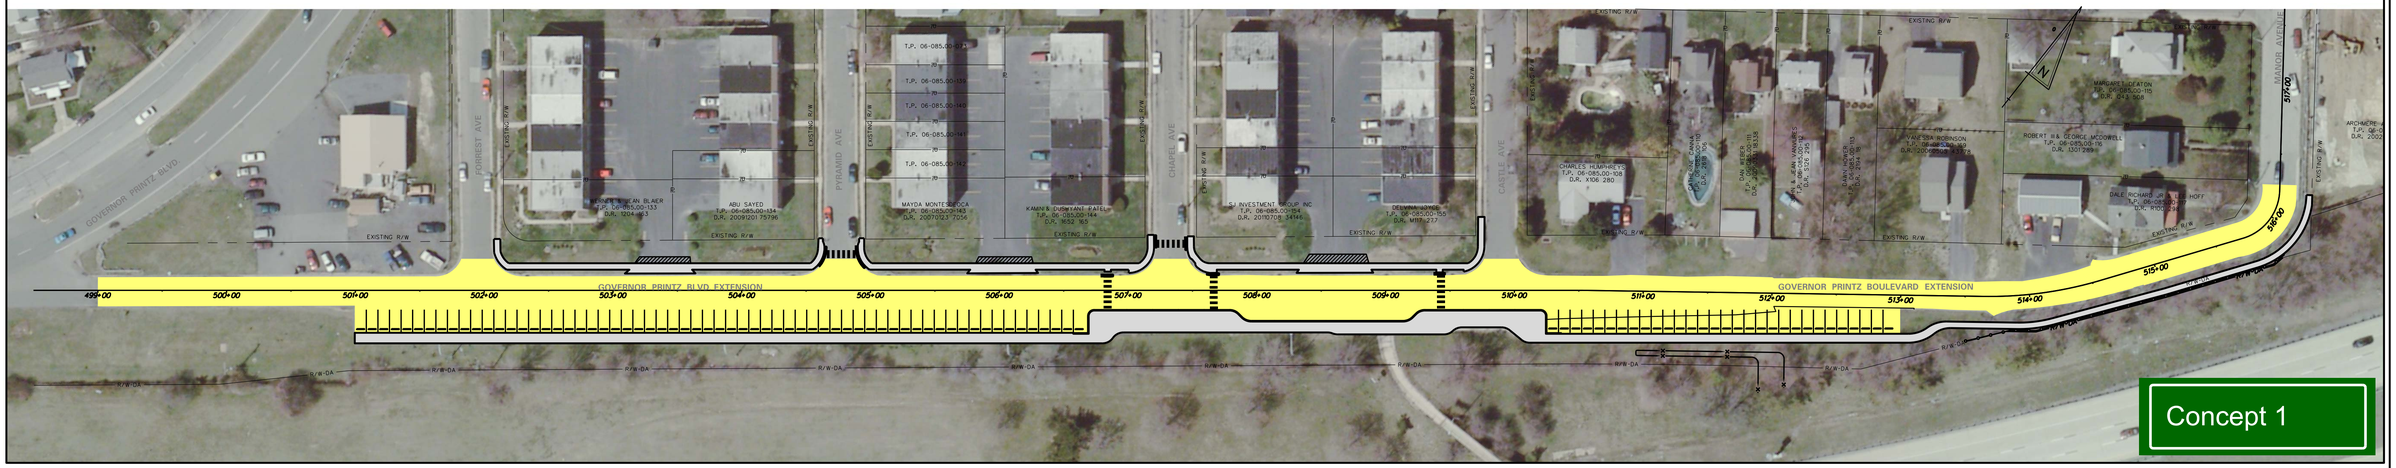

Concept 1

GOV. PRINTZ BLVD./MANOR AVE. (STA. 503+00)

GOV. PRINTZ BLVD./MANOR AVE. (STA. 507+00)
(HALF SECTION)

GOV. PRINTZ BLVD./MANOR AVE. (STA. 509+00)
(HALF SECTION)

GOV. PRINTZ BLVD./MANOR AVE. (STA. 512+50)
(HALF SECTION)

GOV. PRINTZ BLVD./MANOR AVE. (STA. 515+00)
(HALF SECTION)

	UNIT	Concept 1	Concept 2
Sidewalk Area	SY	2,040	2,020
POTENTIAL IMPACTS			
Utility Poles	EA	0	0
Trees	EA	15	15
Historic Resources	EA	0	0
PARKING			
Existing	EA	75	75
Proposed	EA	93	75
Increase in Impervious Area	AC	0.348	0.279

Concept 2

DELAWARE
DEPARTMENT OF TRANSPORTATION

ADDENDUMS / REVISIONS

SCALE
0 50 100 150
FEET

GOVERNOR PRINTZ EXT. & MANOR AVENUE SIDEWALK IMPROVEMENTS

CONTRACT	BRIDGE NO.	
T201201102	DESIGNED BY:	
COUNTY	CHECKED BY:	
NEW CASTLE		

GOVERNOR PRINTZ EXT. & MANOR AVENUE SIDEWALK CONCEPTS

SHEET NO.

TOTAL SHTS.