PREPARED BY:

CENTURY ENGINEERING

CONSULTING ENGINEERS, SURVEYORS
4134 N. DUPONT HWY.
DOVER, DELAWARE 19901
(302) 734-9188

DelDOT

BARRATTS CHAPEL ROAD IMPROVEMENTS
ULTIMATE CONDITION
STAGE 2 - FINAL DEVELOPER CONSTRUCTION

MAPPING IS BASED ON 2007 STATE OF DELAWARE ORTHO PHOTOS.
ALL INFORMATION SHOWN IS FOR DISPLAY PURPOSES ONLY.

150 SCALE

NOVEMBER 2008

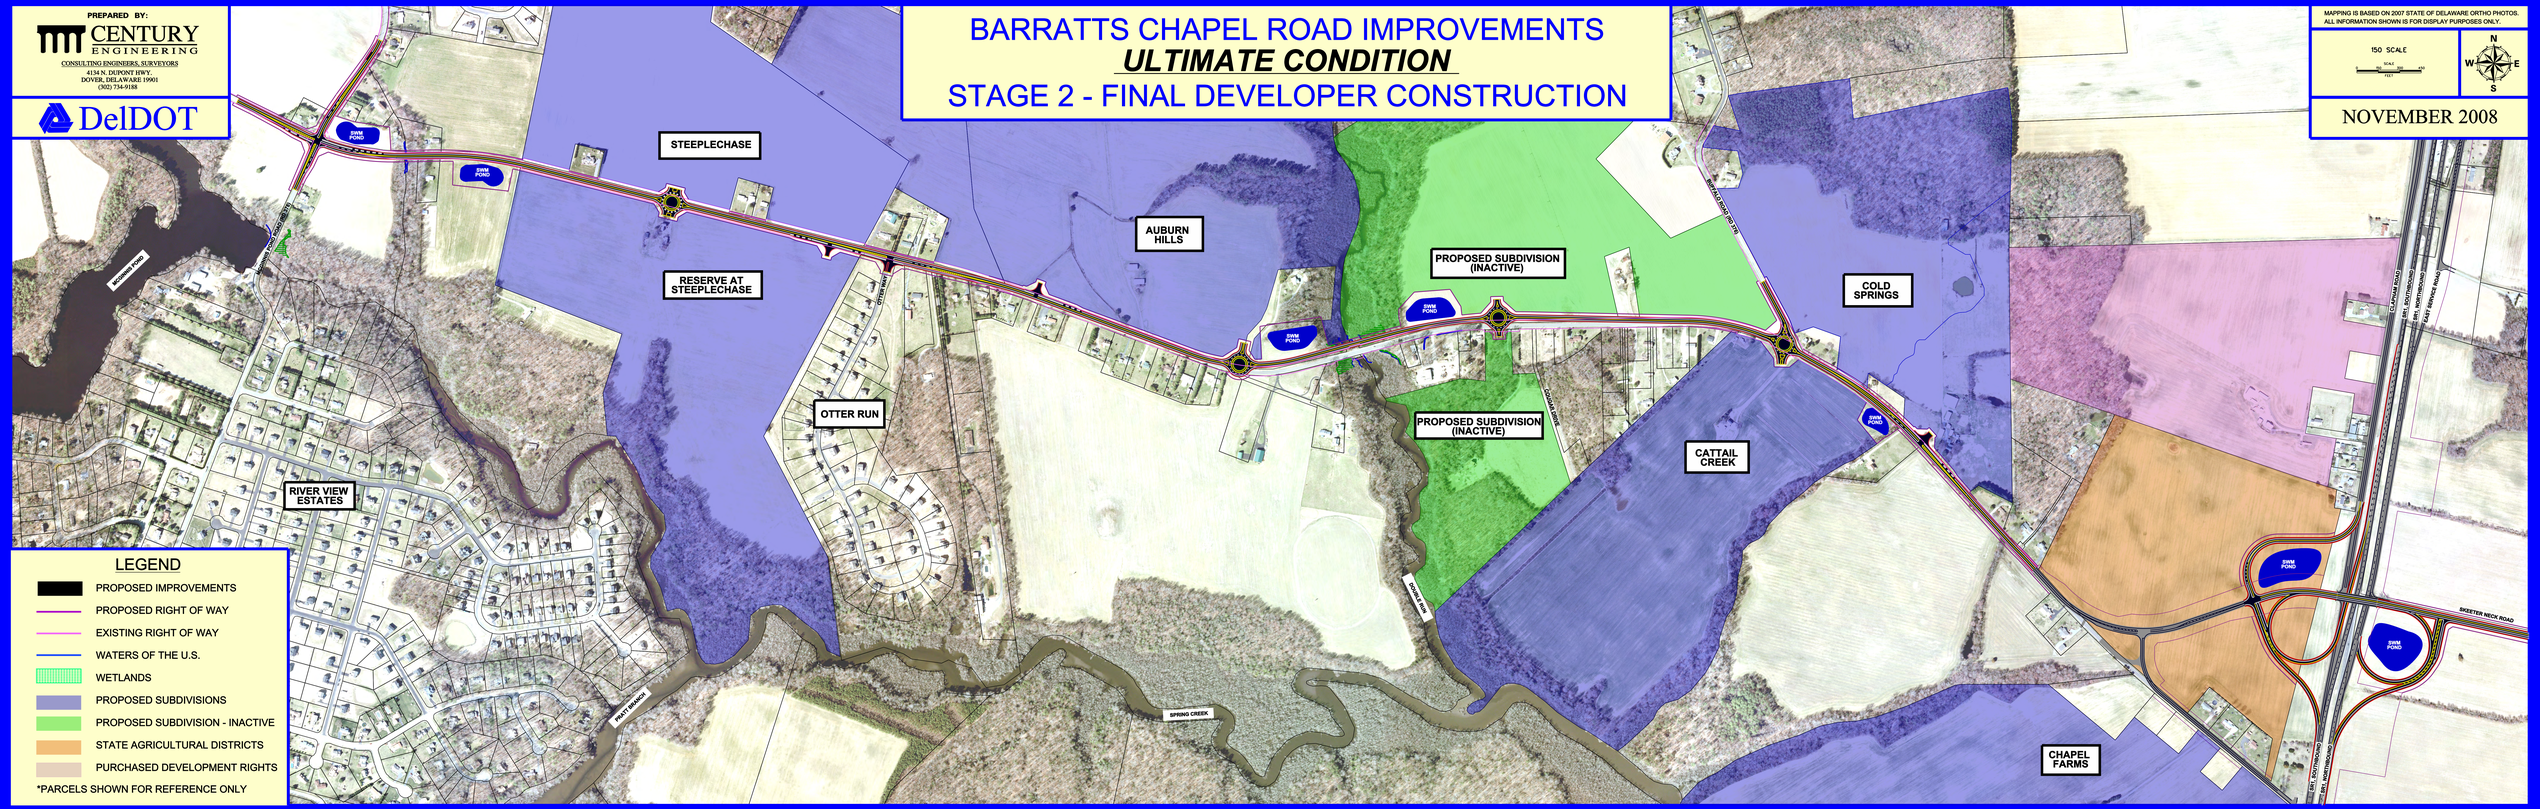

LEGEND

- PROPOSED IMPROVEMENTS
- PROPOSED RIGHT OF WAY
- EXISTING RIGHT OF WAY
- WATERS OF THE U.S.
- WETLANDS
- PROPOSED SUBDIVISIONS
- PROPOSED SUBDIVISION - INACTIVE
- STATE AGRICULTURAL DISTRICTS
- PURCHASED DEVELOPMENT RIGHTS

*PARCELS SHOWN FOR REFERENCE ONLY