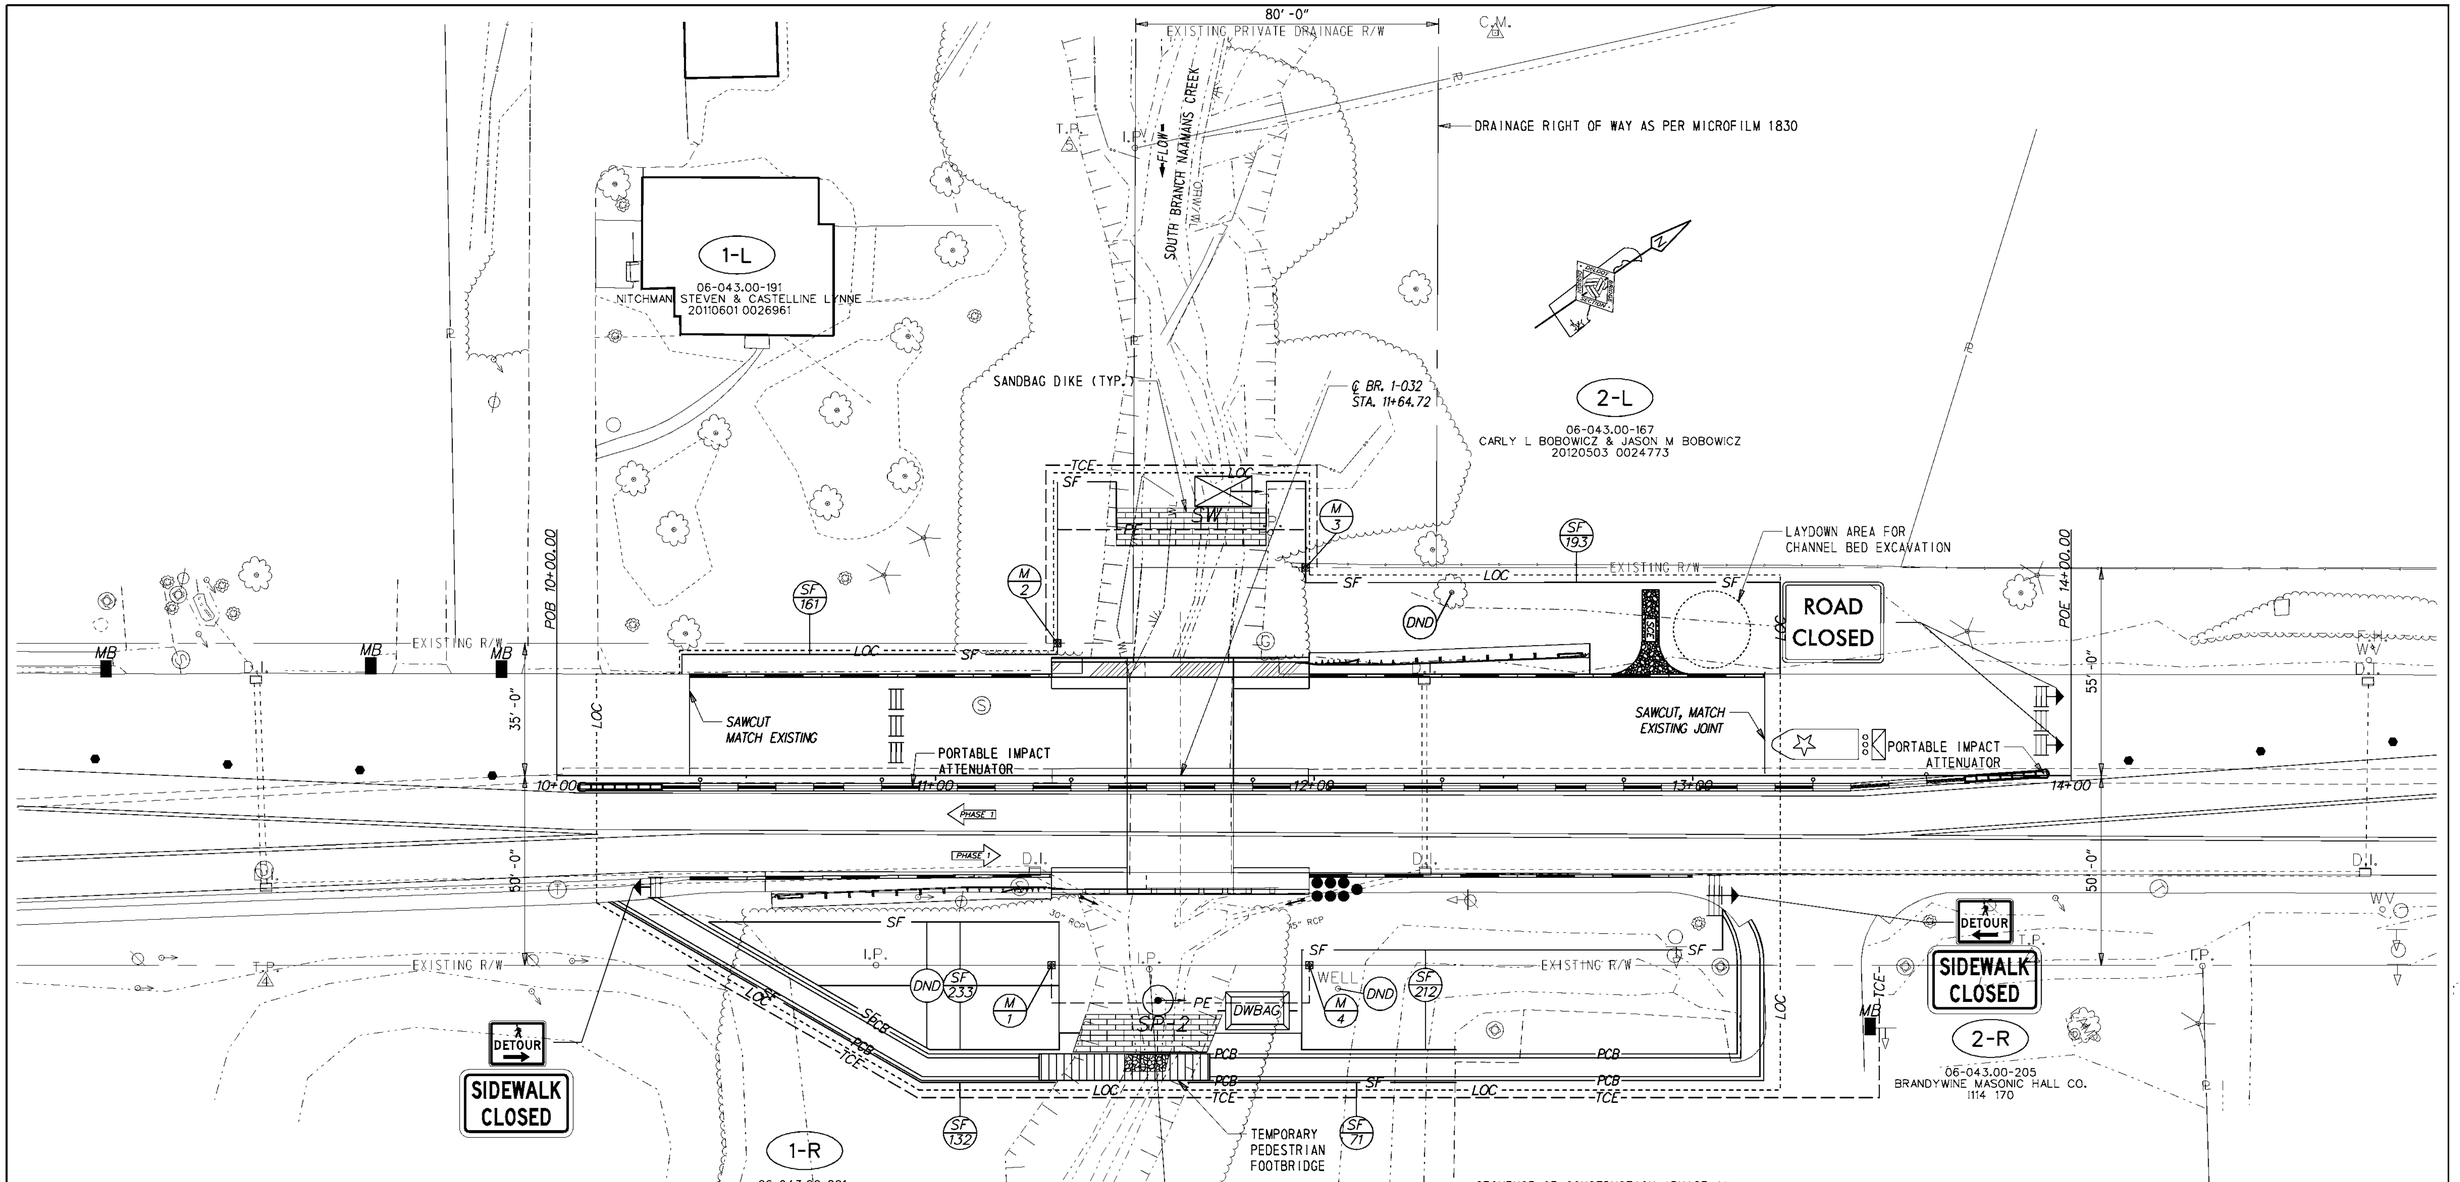

SEQUENCE OF CONSTRUCTION (PHASE 1):

1. INSTALL MAINTENANCE OF TRAFFIC DEVICES AS PER THE M.O.T. PLAN OR AS DIRECTED BY THE ENGINEER.
2. PLACE SILT FENCE, EXCEPT CONNECTION TO SANDBAG DIKES, AS SHOWN ON THE PLAN. CONTRACTOR SHALL ACCESS THE STREAM FROM PARCELS 2-L AND 2-R ONLY.
3. INSTALL TEMPORARY PEDESTRIAN DETOUR WITH A MINIMUM 5 FOOT CLEAR WIDTH ON THE EAST SIDE OF EXISTING STRUCTURE AT THE LOCATION SHOWN. CONTRACTOR SHALL MINIMIZE IMPACT IN NATURAL AREA BY AVOIDING TREE REMOVAL AT THE DISCRETION OF THE ENGINEER.
4. CONSTRUCT THE SANDBAG DIKES IN THE EXISTING CHANNEL TO ELEVATION 315.00 AND CONNECT THE SILT FENCE TO THE SANDBAG DIKE TO ENCLOSE THE WORK AREA. PROVIDE A 1'x4' WEIR IN TOP OF SANDBAG DIKE.
5. INSTALL STILLING WELL (#262000), SUMP PIT (#263001), DEWATERING BAG (#270500), AND STABILIZED OUTFALL. THE STREAM DIVERSION SHALL BE INSTALLED AS PER ITEM #265500 - STREAM DIVERSION.
6. REMOVE EXISTING SUPERSTRUCTURE TO THE LIMITS OF PHASE 1 AS SHOWN IN CONSTRUCTION PHASING BRIDGE TYPICAL SECTIONS SHEET. SAW CUT EXISTING ABUTMENT TO 2'-0" BELOW TOP OF ABUTMENT. PAYMENT UNDER 211000- REMOVAL OF STRUCTURES AND OBSTRUCTIONS. ANY FURTHER DAMAGE WHICH MAY OCCUR TO EXISTING ABUTMENT DURING CONSTRUCTION WILL BE AT CONTRACTOR'S EXPENSE.
7. PERFORM SOUNDING OF EXISTING CONCRETE ABUTMENT AND PERFORM SPALL REPAIR AND EPOXY INJECTION WITHIN LIMITS OF PHASE 1. CONSTRUCT ABUTMENT BUILD-UP AS PER PLAN. PREPARE ABUTMENT SEAT FOR BEAM PLACEMENT.
8. PERFORM CHANNEL EXCAVATION AND PLACE RIPRAP SCOUR PROTECTION WITHIN LIMITS OF PHASE 1. STOCKPILE MATERIAL IN DESIGNATED AREA FOR USE IN BACKFILL.
9. PERFORM ALL REMAINING CONSTRUCTION ACTIVITY IN PHASE 1 WORK AREA AS PER PLANS INCLUDING CONSTRUCTING NEW SUPERSTRUCTURE, ROADWAY GRADING AND RECONSTRUCTION, CURB PLACEMENT, AND SIDEWALK RECONSTRUCTION.
10. PREPARE M.O.T. DEVICES FOR PHASE 2 CONSTRUCTION.

DELAWARE DEPARTMENT OF TRANSPORTATION	ADDENDUMS / REVISIONS	SCALE 0 20 40 60 FEET	BR 1-032 ON N203 FOULK ROAD OVER SOUTH BRANCH NAAMANS CREEK	CONTRACT T201207401 / COUNTY NEW CASTLE	BRIDGE NO. 1-032 / DESIGNED BY: TRS / CHECKED BY: SDR	CONSTRUCTION PHASING, M.O.T., AND EROSION CONTROL PLAN – PHASE 1	SHEET NO. 19 / TOTAL SHTS. 25

W:\MSV8\CELLS\PROJDEV\SB2.DGN