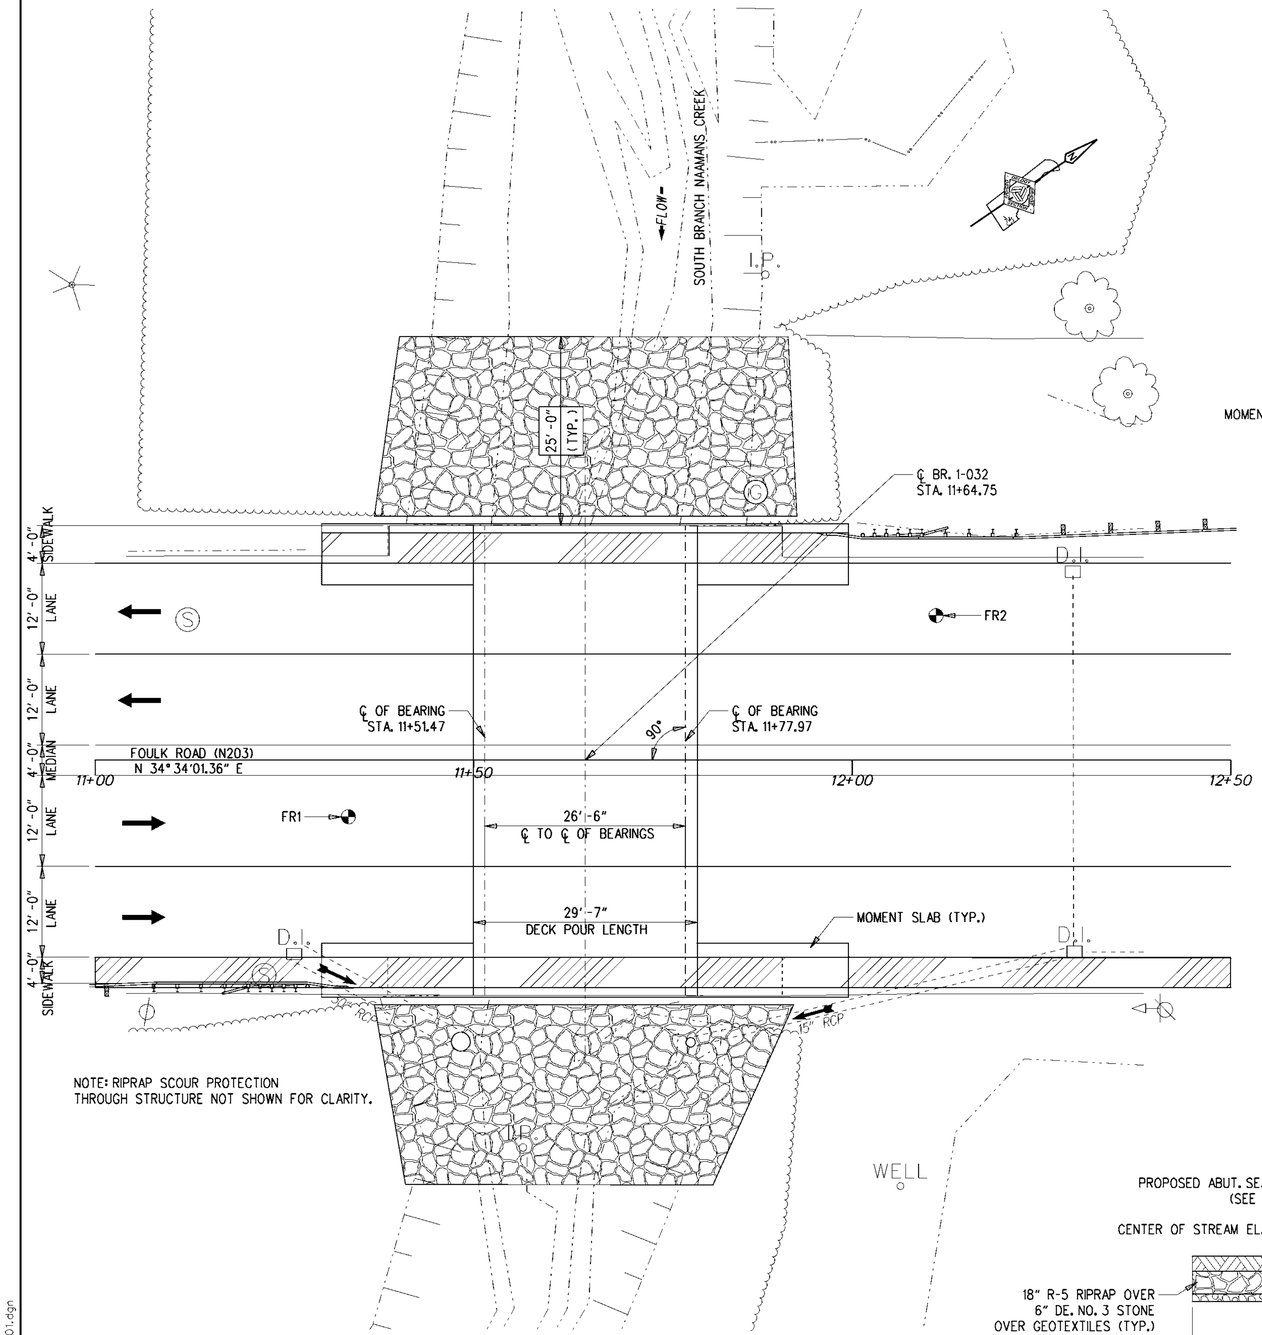

NOTE: RIPRAP SCOUR PROTECTION THROUGH STRUCTURE NOT SHOWN FOR CLARITY.

PLAN

1" = 10'-0"

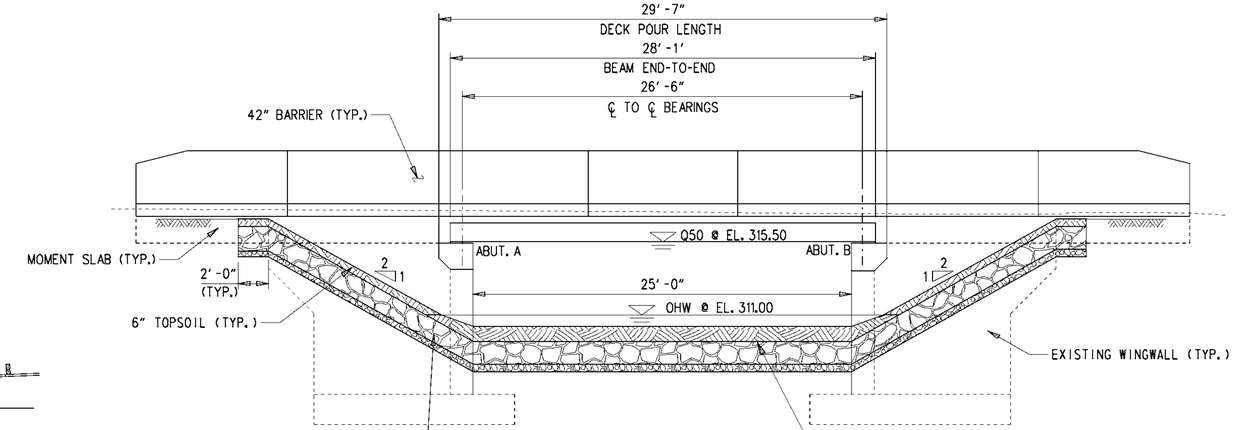

SEE ENVIRONMENTAL COMPLIANCE NOTES FOR GUIDANCE ON STREAM RESTORATION AND RIPRAP SLOPE TREATMENT.

ELEVATION

1" = 5'-0"

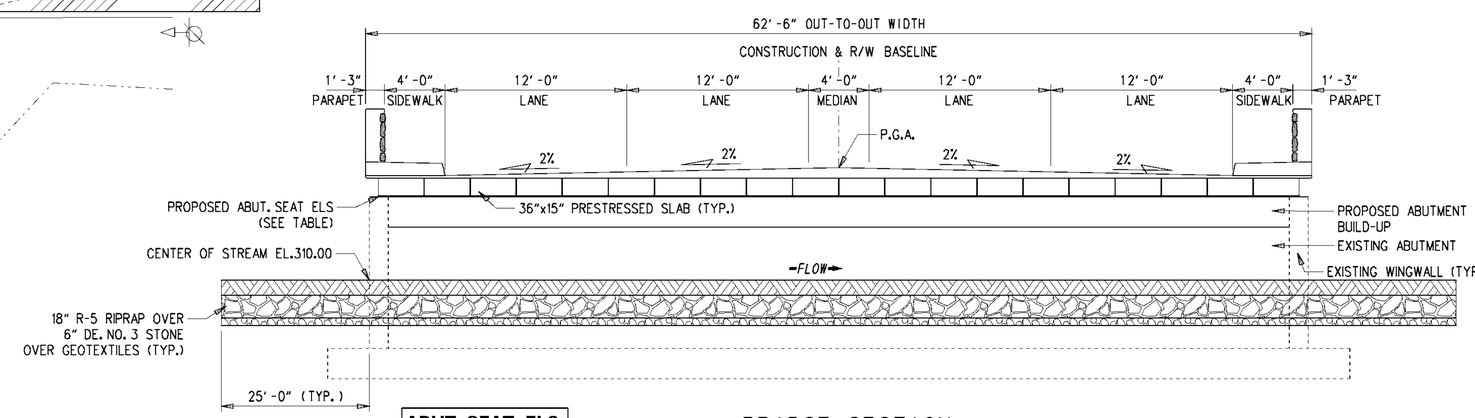

ABUT. SEAT ELS.	
NO.	ELEVATION
A	315.28
B	315.08

BRIDGE SECTION

1" = 5'-0"

DELAWARE DEPARTMENT OF TRANSPORTATION	ADDENDUMS / REVISIONS	SCALE: AS NOTED	BR 1-032 ON N203 FOULK ROAD OVER SOUTH BRANCH NAAMANS CREEK	CONTRACT T201207401 / COUNTY NEW CASTLE	BRIDGE NO. 1-032 / DESIGNED BY: TRS / CHECKED BY: SDR	BRIDGE PLAN, SECTION, AND ELEVATION	SHEET NO. 8 / TOTAL SHTS. 25

Y:\NEWCASTL*\bridge\T201207401\Plans\pe01.dgn