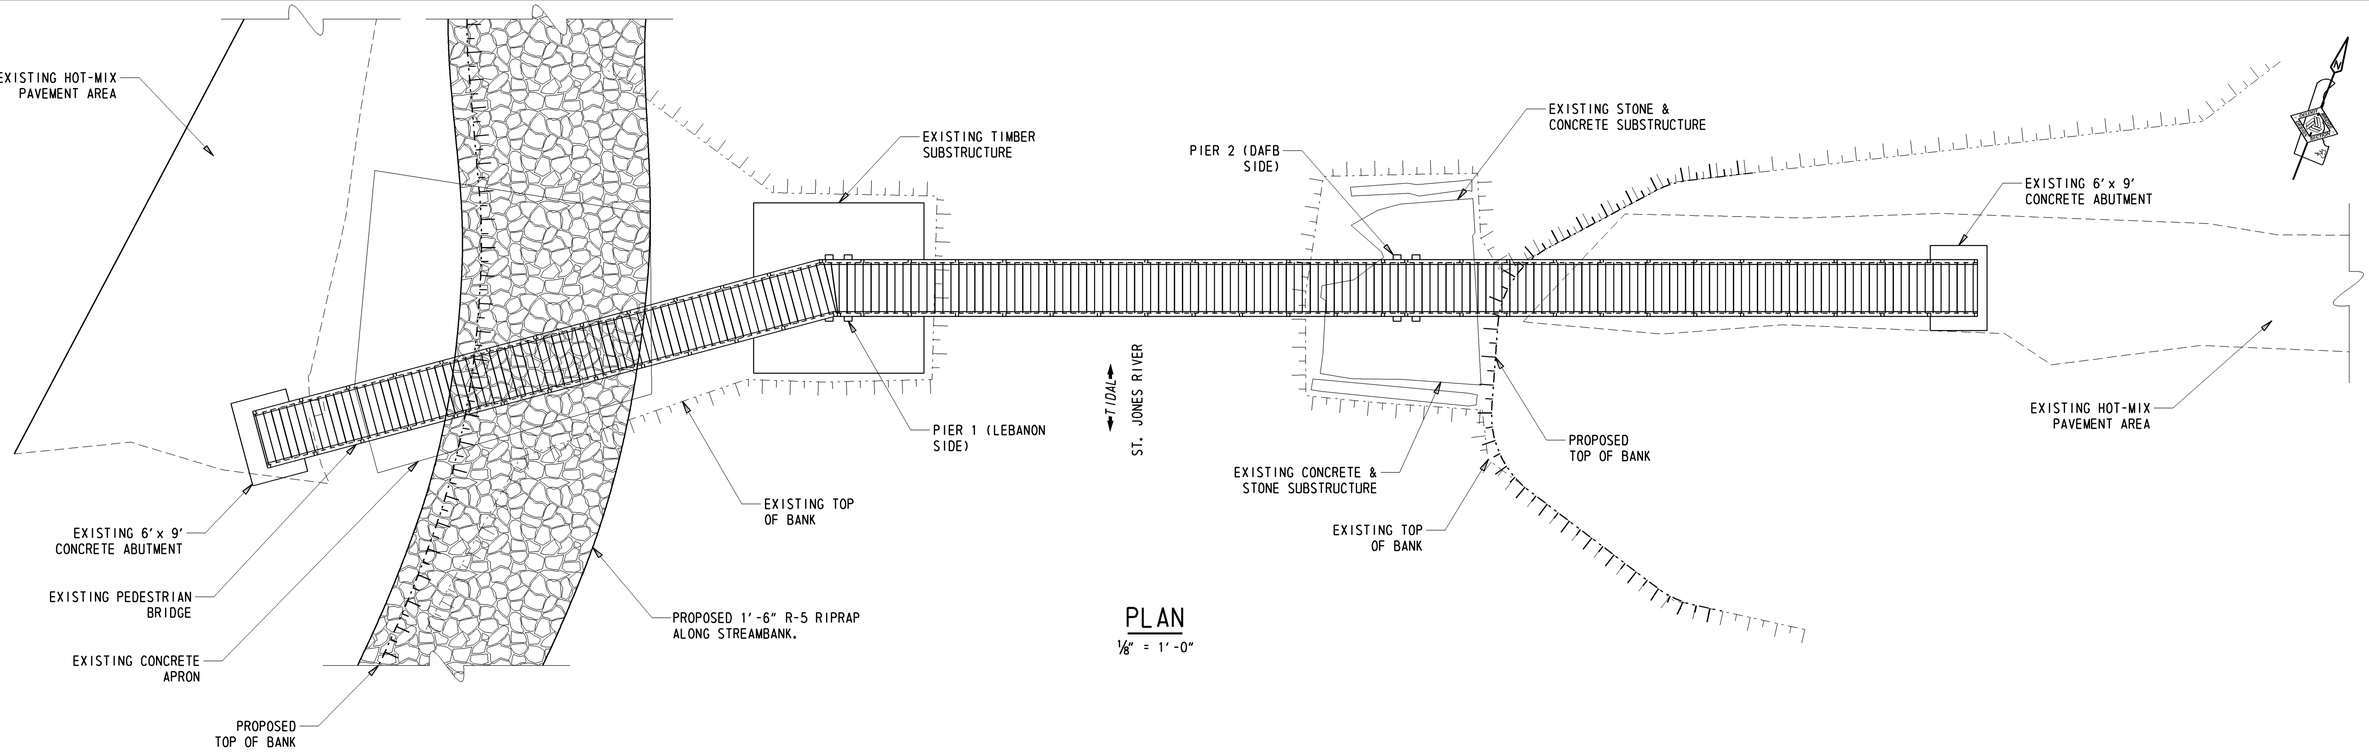

PLAN

1/8" = 1'-0"

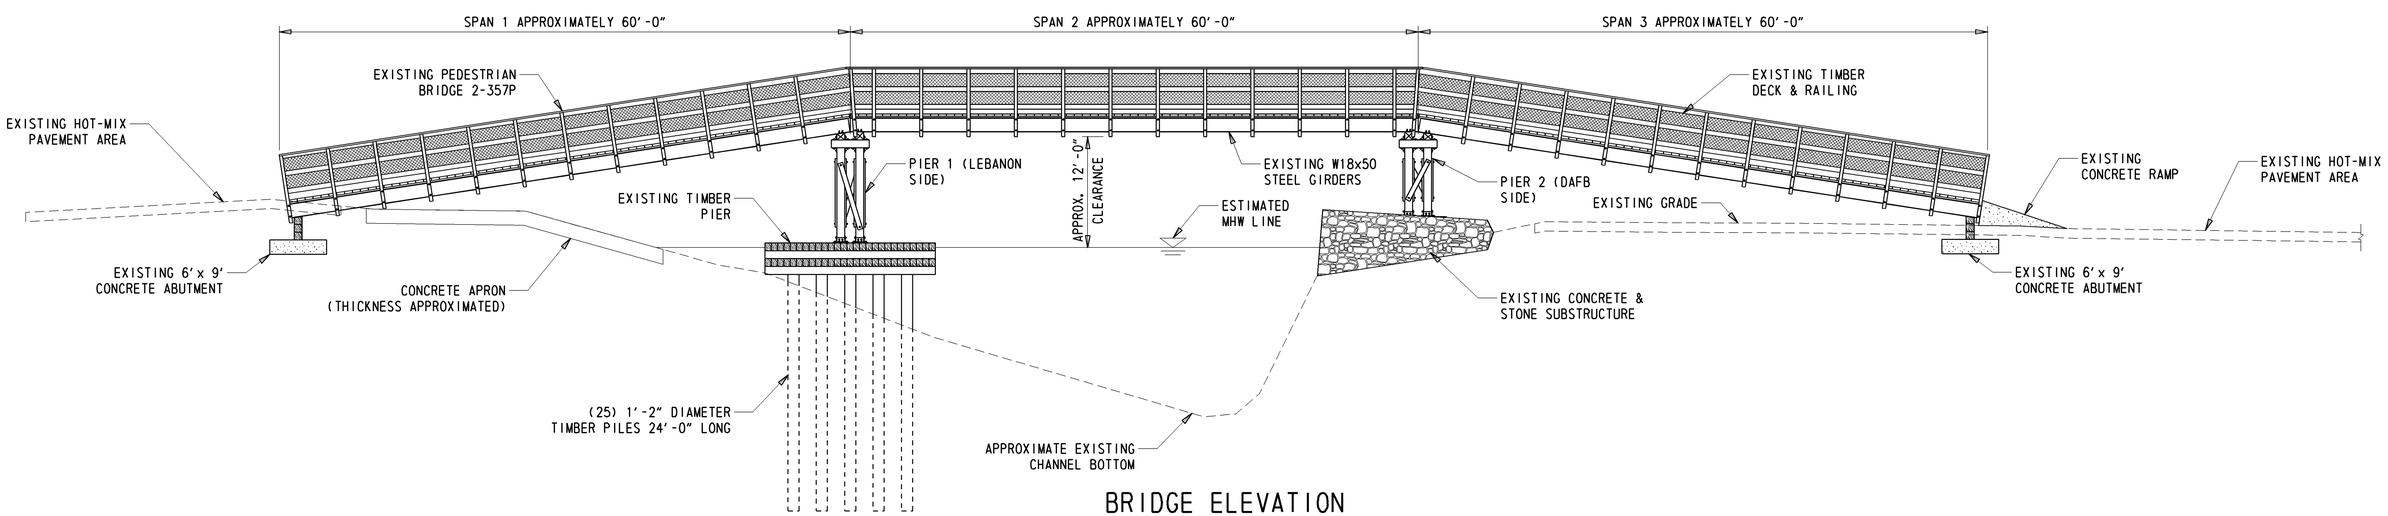

BRIDGE ELEVATION

1/8" = 1'-0"

DELAWARE DEPARTMENT OF TRANSPORTATION	ADDENDUMS / REVISIONS	SCALE AS NOTED	REMOVAL OF BR 2-357P PEDESTRIAN BRIDGE OVER ST. JONES RIVER	CONTRACT T201407501	BRIDGE NO. 2-357P	EXISTING BRIDGE PLAN AND ELEVATION	SHEET NO. 6
				COUNTY KENT	DESIGNED BY: NED		TOTAL SHTS. 13
					CHECKED BY: CAS		

Y:\KENT\357\BRIDGE\T201407501\PLANS\FR01.DGN