CARAVEL WOODS ENTRANCE

Pennoni

TEAM DelDOT
Transparent Efficient Accountable Measured

PLAN

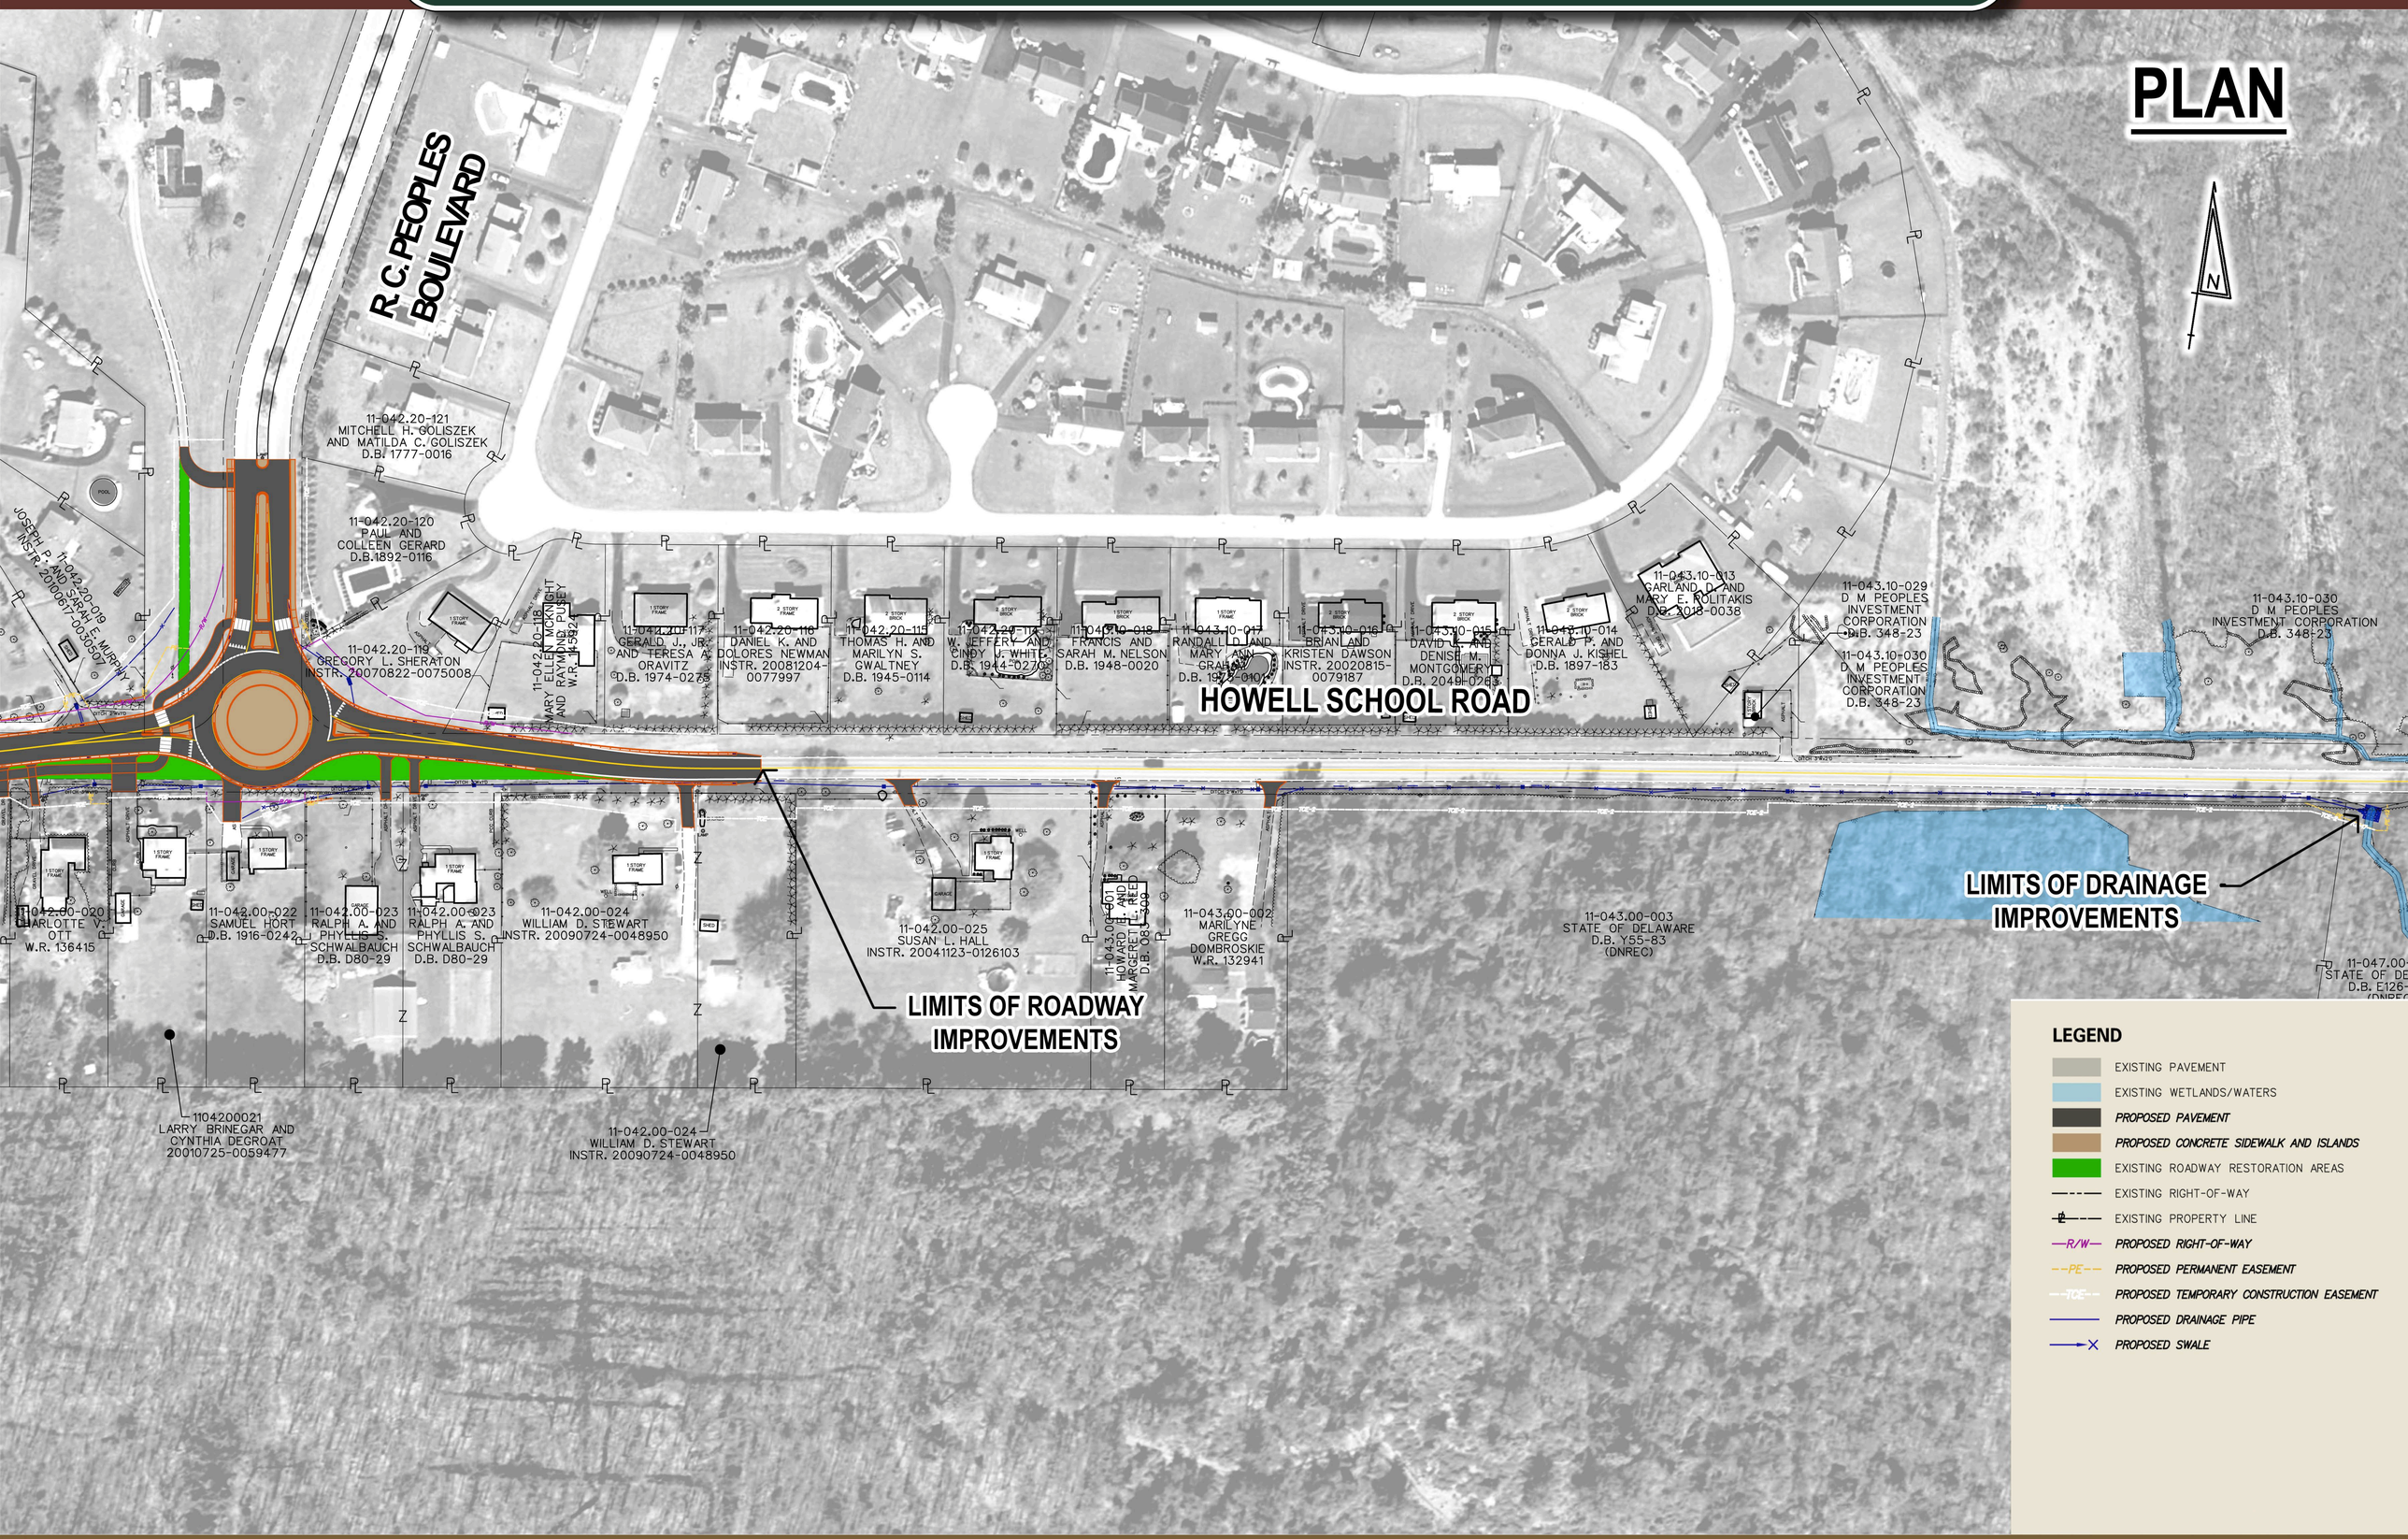

LEGEND

- EXISTING PAVEMENT
- EXISTING WETLANDS/WATERS
- *PROPOSED PAVEMENT*
- *PROPOSED CONCRETE SIDEWALK AND ISLANDS*
- EXISTING ROADWAY RESTORATION AREAS
- EXISTING RIGHT-OF-WAY
- EXISTING PROPERTY LINE
- *R/W — PROPOSED RIGHT-OF-WAY*
- *PE — PROPOSED PERMANENT EASEMENT*
- *TCE — PROPOSED TEMPORARY CONSTRUCTION EASEMENT*
- *PROPOSED DRAINAGE PIPE*
- *PROPOSED SWALE*

HOWELL SCHOOL ROAD IMPROVEMENTS